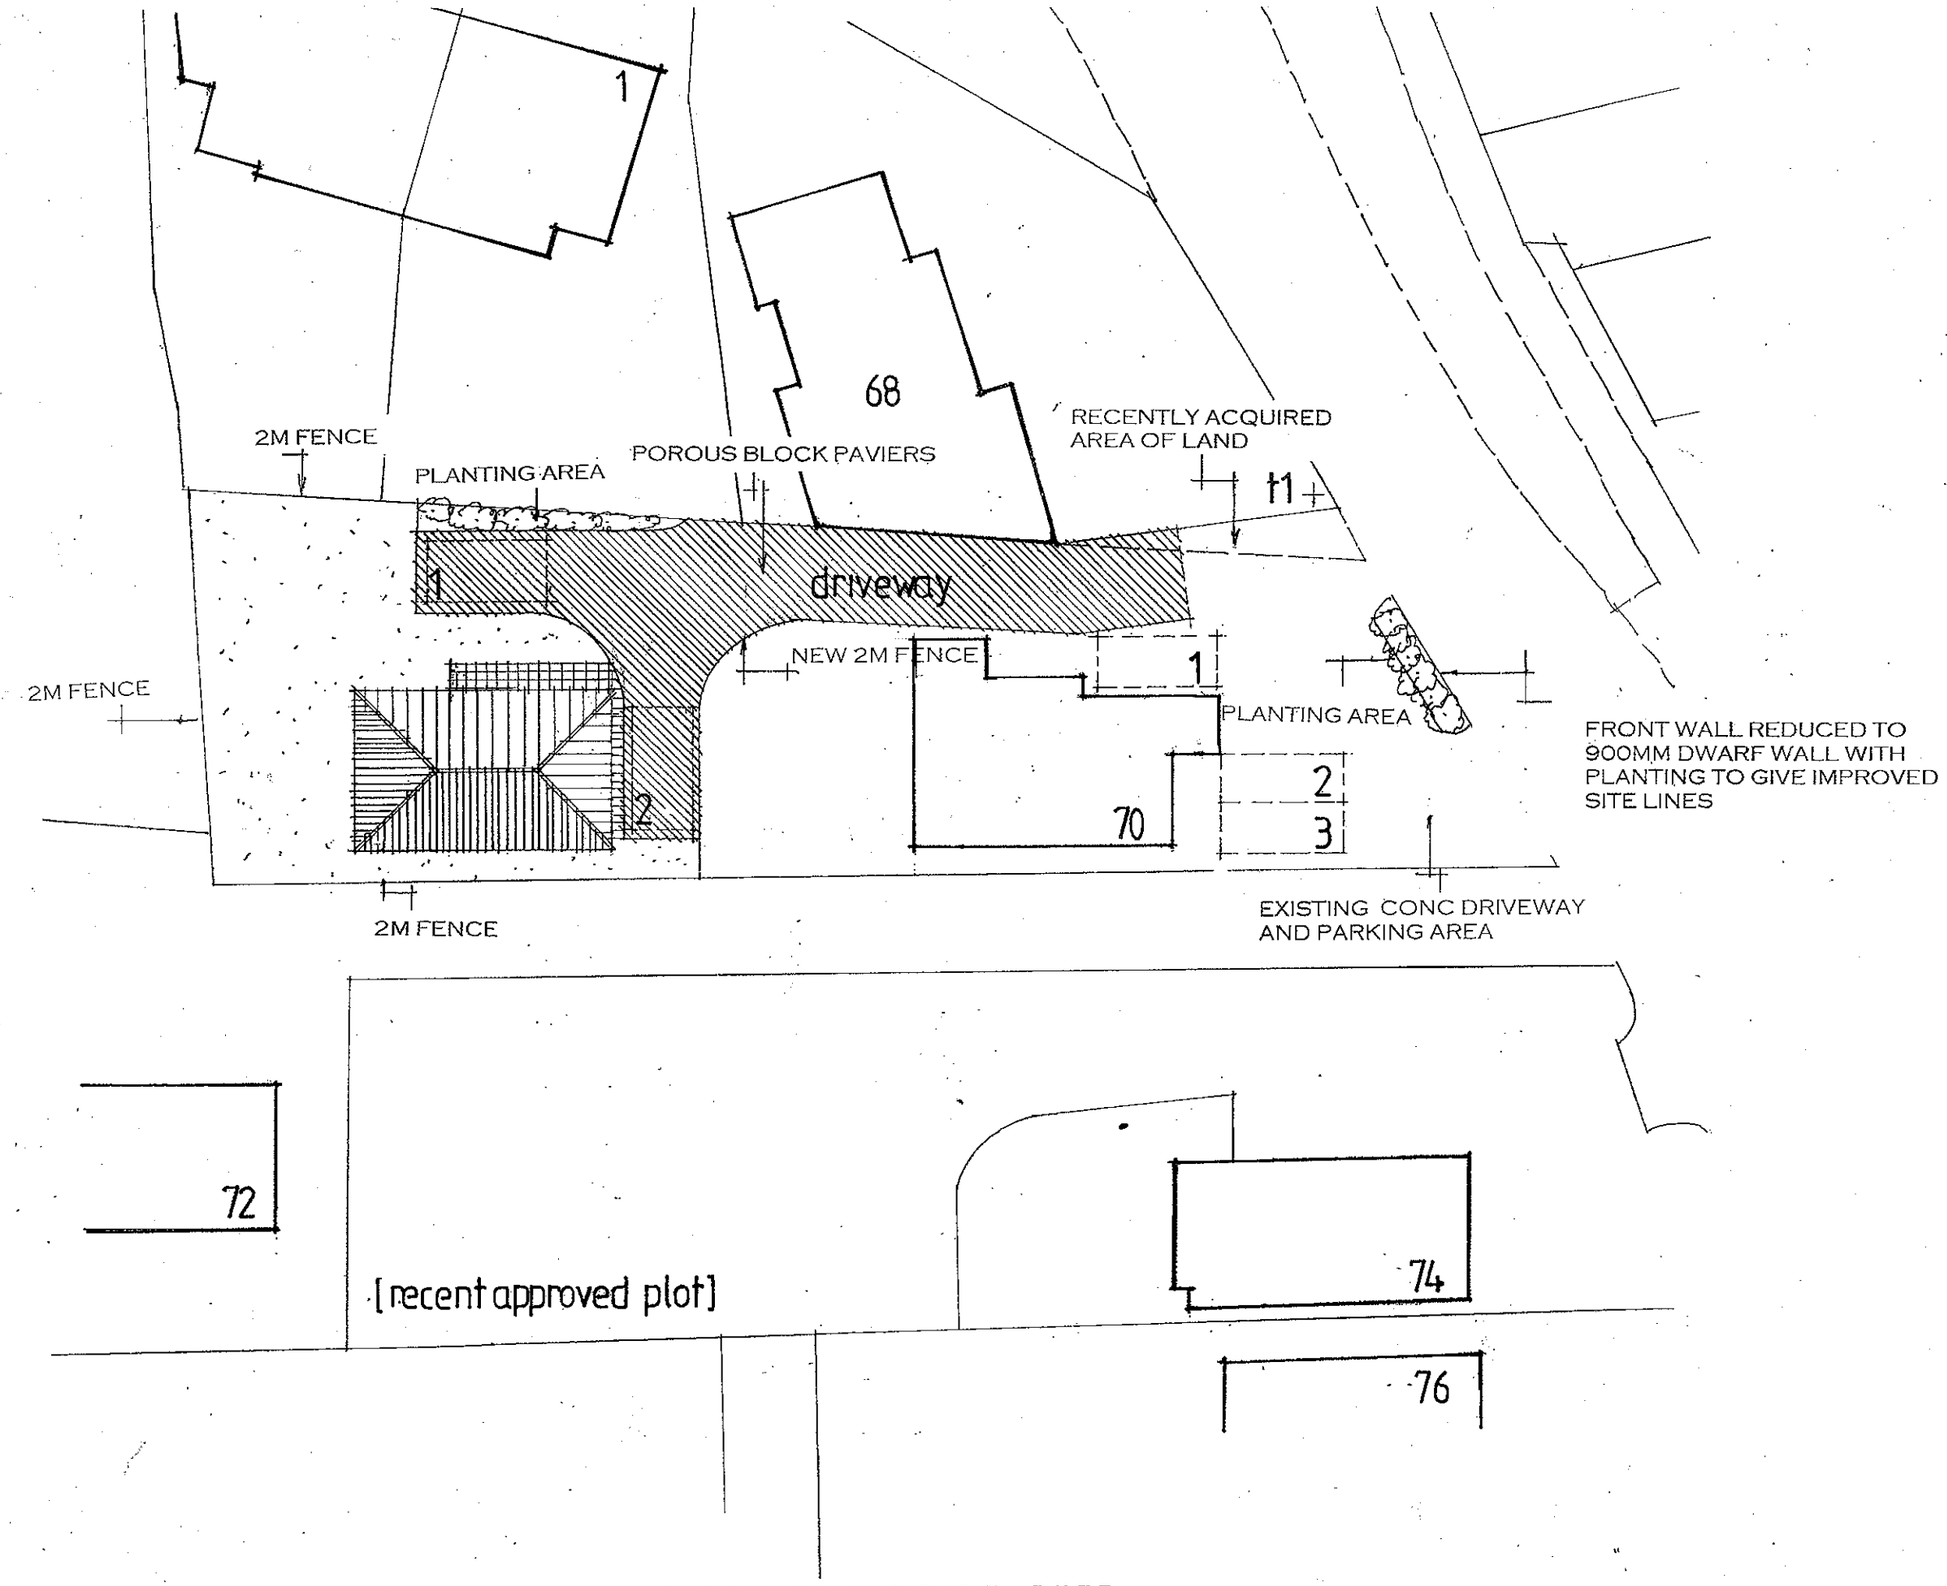


# PROPOSED TWO BEDROOM BUNGALOW.
# LAND REAR OF 70, RAILS LANE, HAYLING ISLAND, HANTS.
# FOR MR & MRS J. BROWN.

DATE DEC 2011

SCALE 1:250

PETER J. WALKER MRICS
CHARTERED SURVEYOR
182 SEAFRONT, HAYLING ISLAND, HANTS
PO11 9 AN

TEL: 02392 467571