PERMIT

COUNCIL
24 OCT 2011
RECEIVED

NOTES:
Do not Scale from this Drawing except for planning purposes.
This drawing has been produced solely for the purposes to gain Planning approval and should not be used as working drawings.
All dimensions shown are in millimetres and to be checked on site.
Any drainage runs shown as presumed runs, to be checked on site prior to construction.
This drawing is the copyright of MF Designs Ltd.

0 10 20M.
1:500 SCALE



STREETWISE MAPS LTD - LICENCE Nº: 100047474

Location Plan - 1:1250

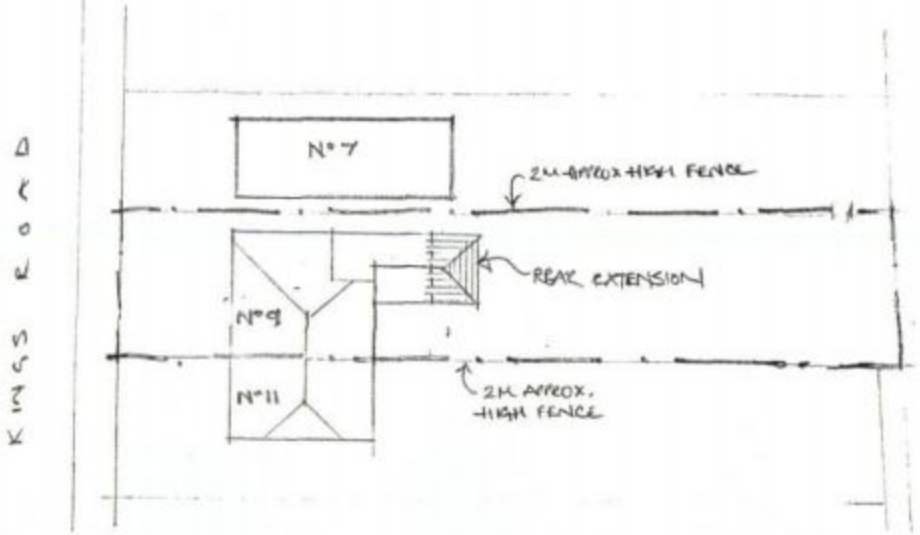

Block Plan - 1:500

NORTH

PROPOSED GARDEN ROOM
9 KINGS ROAD, EMSWORTH. PO10 7HN

mf designs ltd
Chartered Architects
12 Wensley Gardens • Emsworth • Hampshire • PO10 7RA
Director: Martin Farrer RIBA • Co Registration No.4507379
t 01243 377766
e admin@mfdesigns.org.uk

Date: Oct 2011
Scale: 1:1250/500
Job No: 3026
Drg No: 004