



27 SEP 2011

PERMIT

RECEIVED

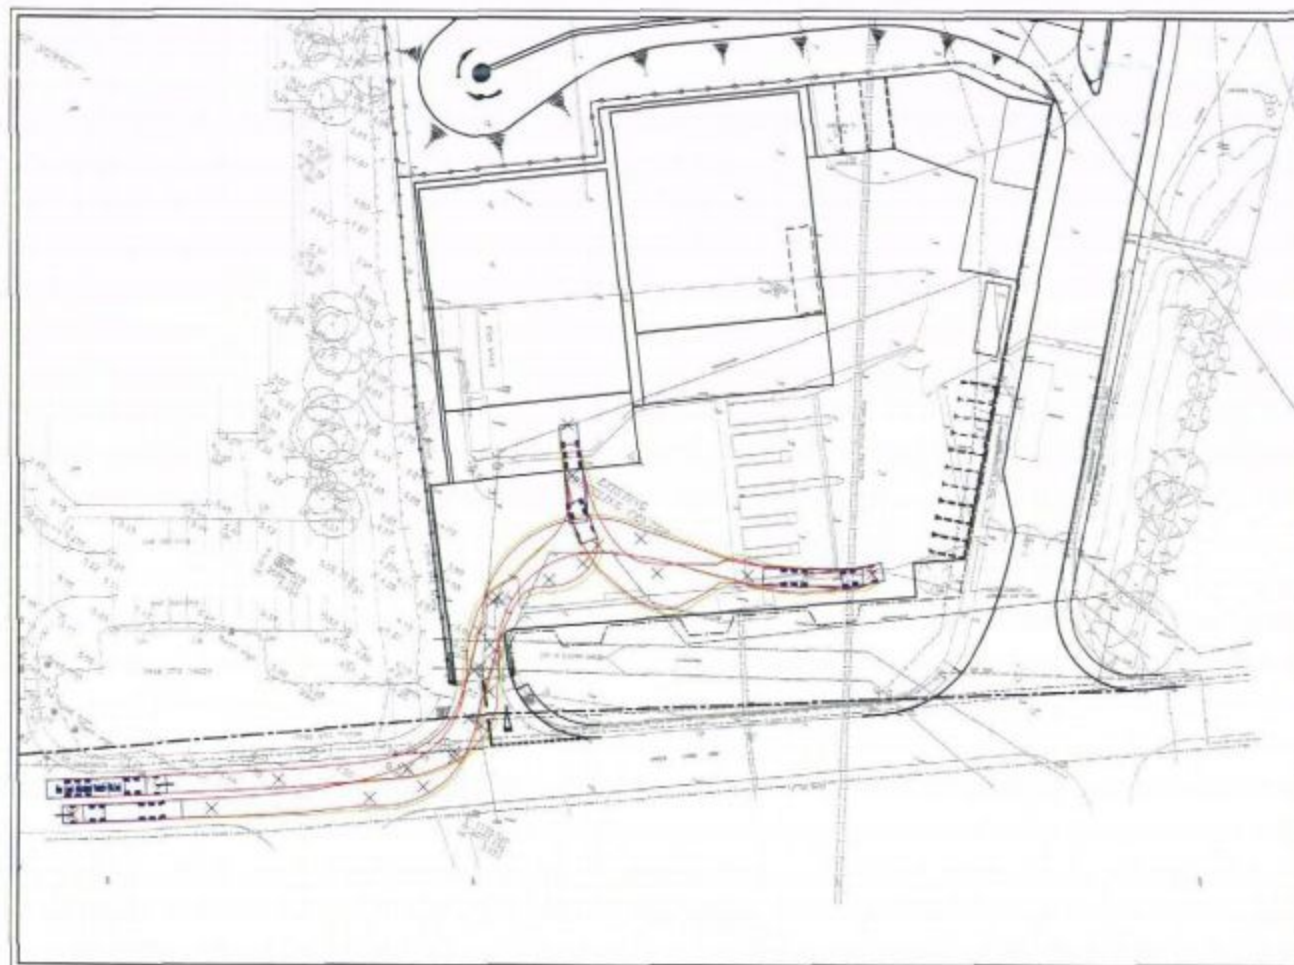

16.5m ARTICULATED VEHICLE
FROM THE WEST

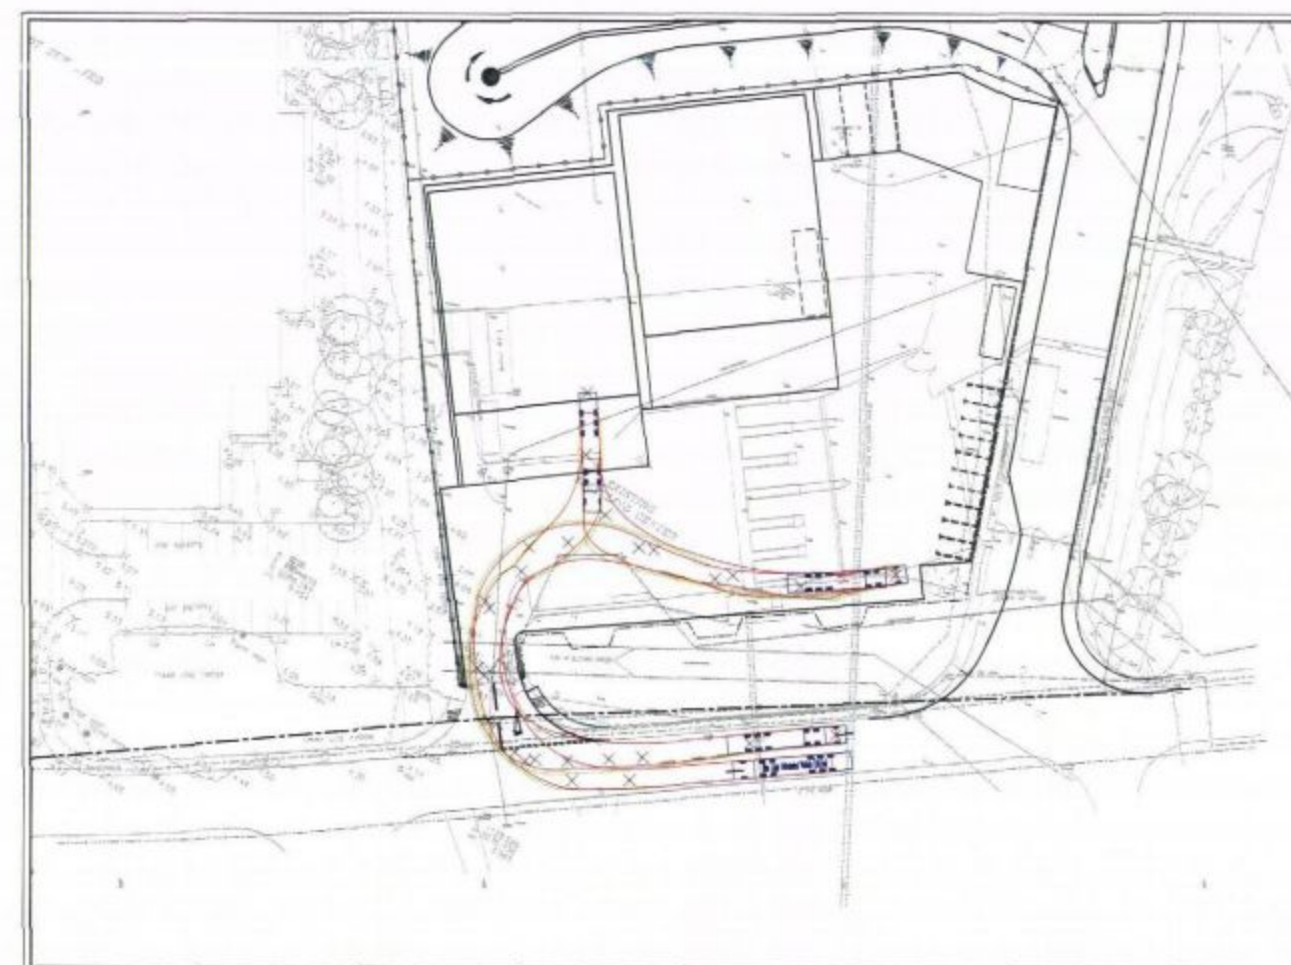

16.5m ARTICULATED VEHICLE
FROM THE EAST



VALID APPLICATION

23 SEP 2011

COUNTY PLANNING
HAMPSHIRE COUNTY COUNCIL

CLIENT

HAMPSHIRE COUNTY COUNCIL
ECONOMY, TRANSPORT & ENVIRONMENT
WASTE & RESOURCE MANAGEMENT

CONSULTANT

Hampshire
County Council

engineering
CONSULTANTS

DRAWN
WJW
CAD
WJW
CHECKED
SRF
APPROVED
DD

SCHEME
HAVANT INCINERATOR SITE
REDEVELOPMENT

JOB No. C/J005992.01
SCALE: 1:500
DATE: Mar 11

DRAWING TITLE
SALT BARN
VEHICLE SWEEP PATHS

REV. AMENDMENT DATE DRAWN CHKD APPD

STUART JARVIS BSc DipTP FCIT MRTPI: DIRECTOR OF ECONOMY, TRANSPORT & ENVIRONMENT

17-005992-GA/03