PERMIT

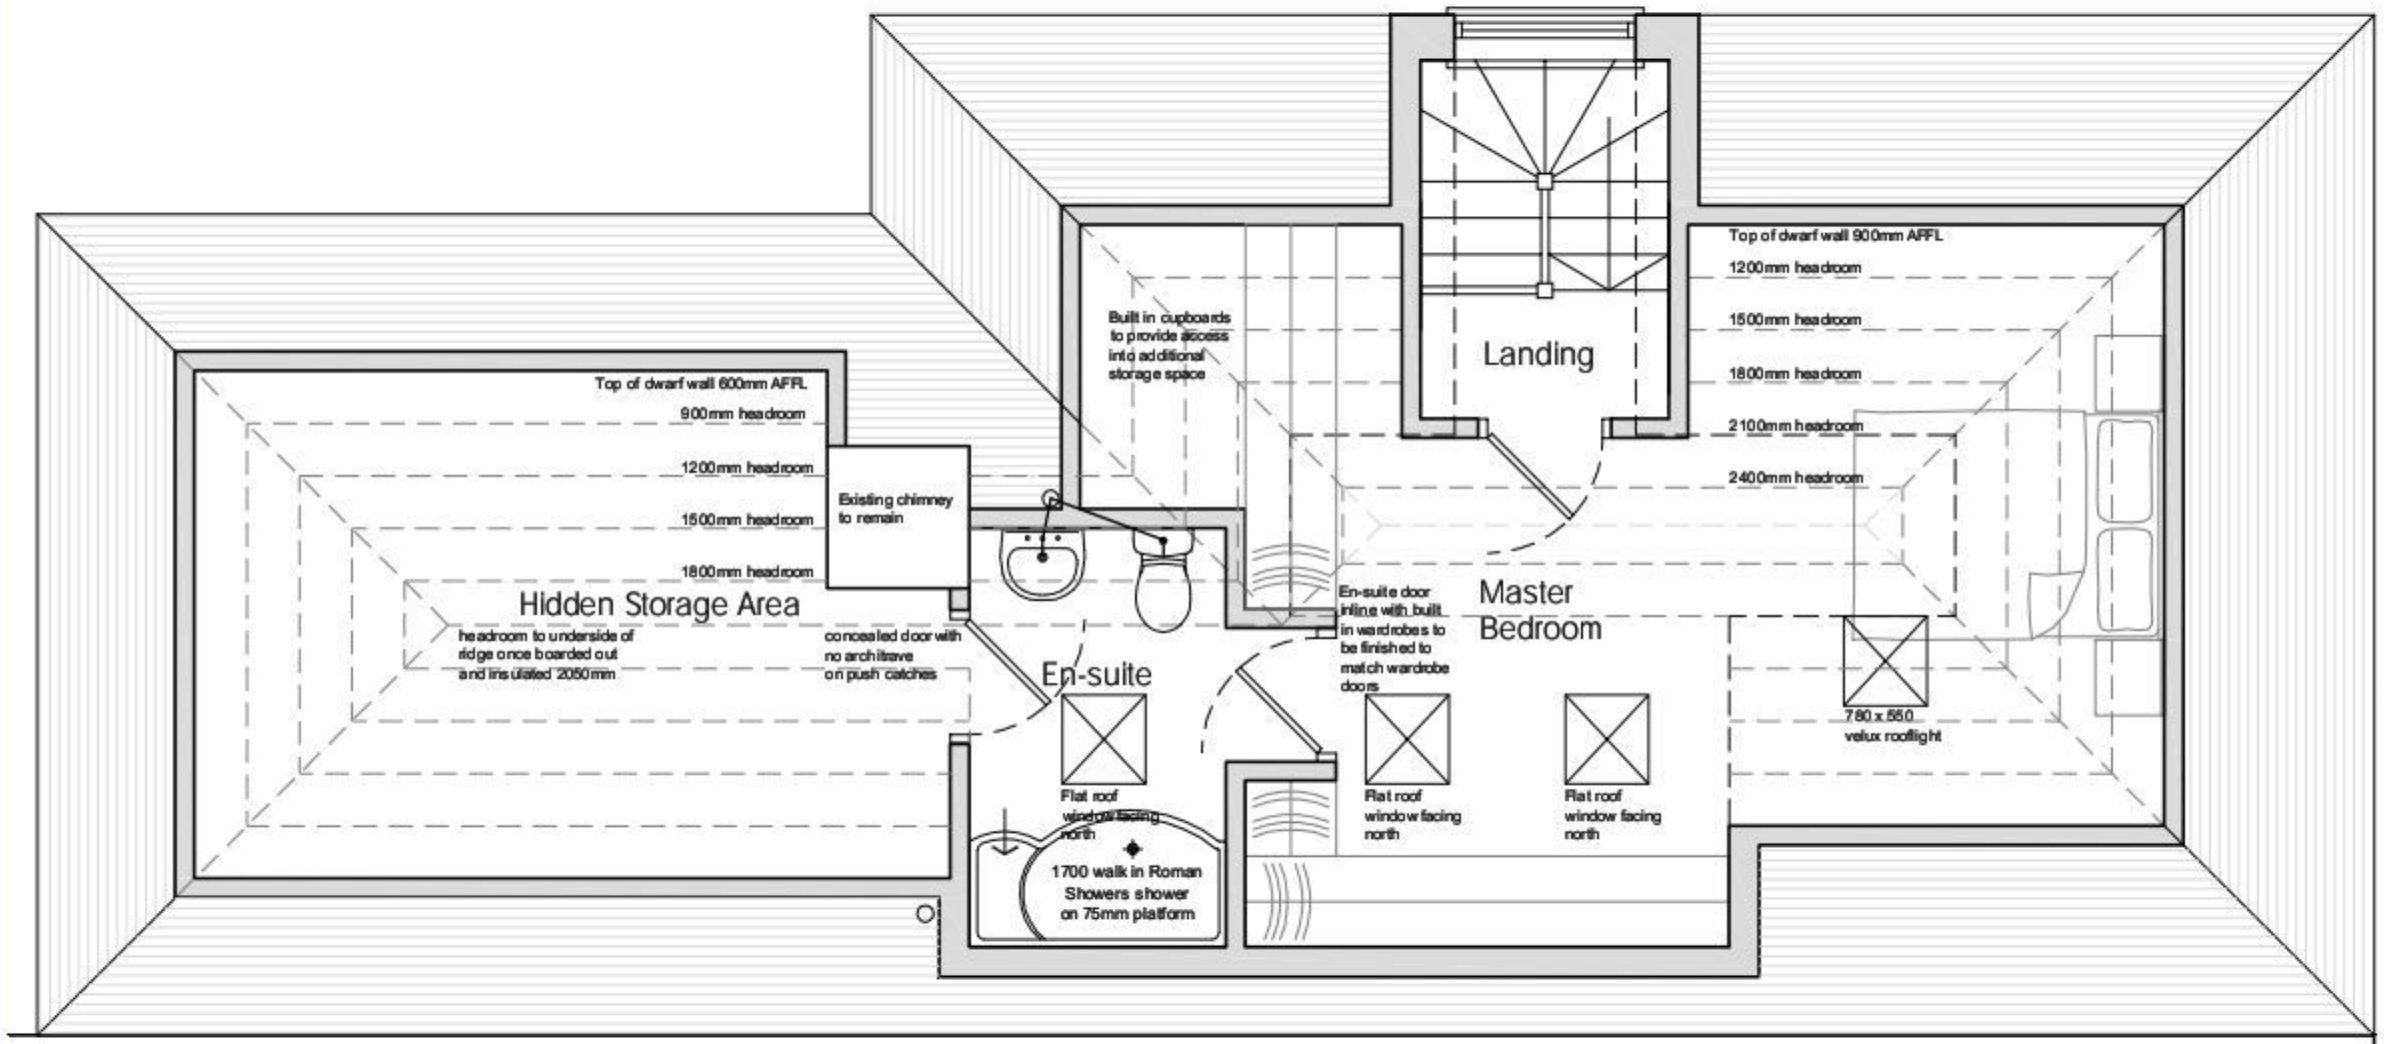


Second Floor

| REV: | DATE: | DESCRIPTION: |
|---|---|---|
| REV A | 13-10-11 | Revised following meeting with client |

DO NOT SCALE THESE DRAWINGS. USE WRITTEN DIMENSIONS ONLY
DIMENSIONS TO BE CHECKED ONSITE PRIOR TO COMMENCEMENT


Gregory HAVANT LTD

DESIGN STUDIO - GREGORY HAVANT
CHEVRON BUILDINGS - EASTERN ROAD
HAVANT - HAMPSHIRE - PO9 2JQ
T - 02392 492322
E - office@gregoryhavant.co.uk


# Proposed Second Floor

STATUS: INFORMATION

# Kestrel House Northwood Lane Hayling Island Hampshire

| DATE: | SCALE @ A3: | |
|---|---|---|
| October 2011 | 1:50 | |
| JOB NO. | DRAWING NO. | REVISION |
| 1103 | 005 | A |