PERMIT

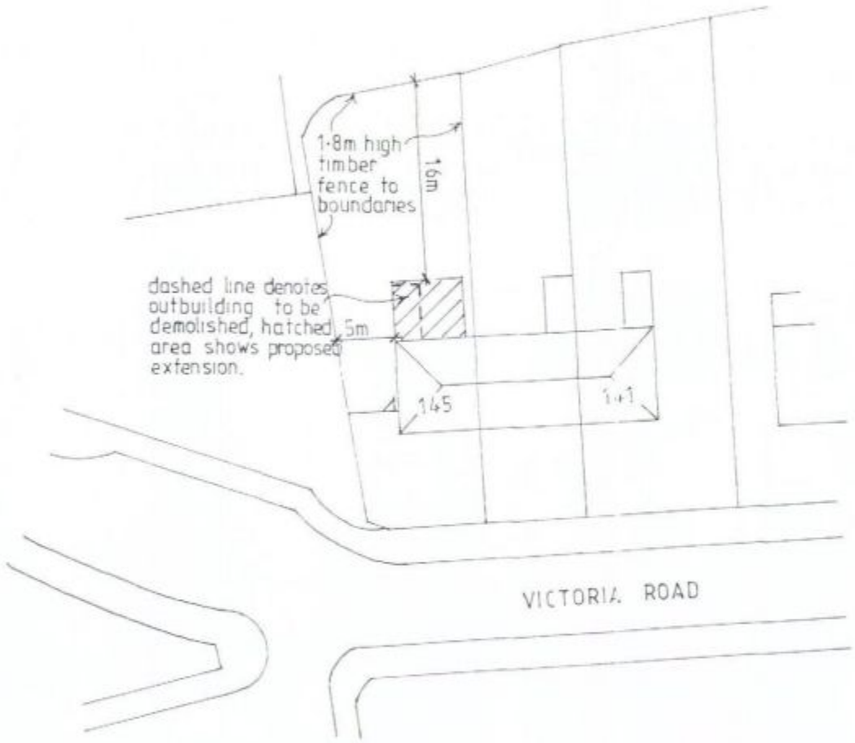

N

HAVANT BOROUGH COUNCIL
- 5 OCT 2011
RECEIVED

0m 5m 10m 15m 20m

Original paper size A3

Project

PROPOSED EXTENSION AT 145 VICTORIA ROAD, EMSWORTH.

Drawing Title

SITE PLAN

Client

GUINNESS HERMITAGE

NP DESIGNS

Architectural Consultants

WOODSIDE HOUSE, 10B LONG WOOD AVENUE
COWPLAIN,
WATERLOOVILLE. HAMPSHIRE. PO8 8HX

TEL: 023 9226 8551. EMAIL: nigel@npdesigns.net

Scale 1:500

Dwg No P175 / 2 Rev