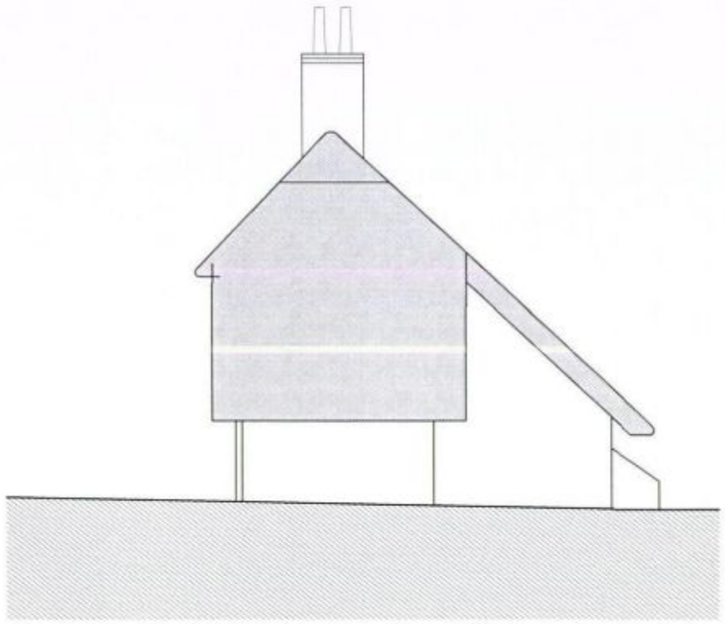

SIDE

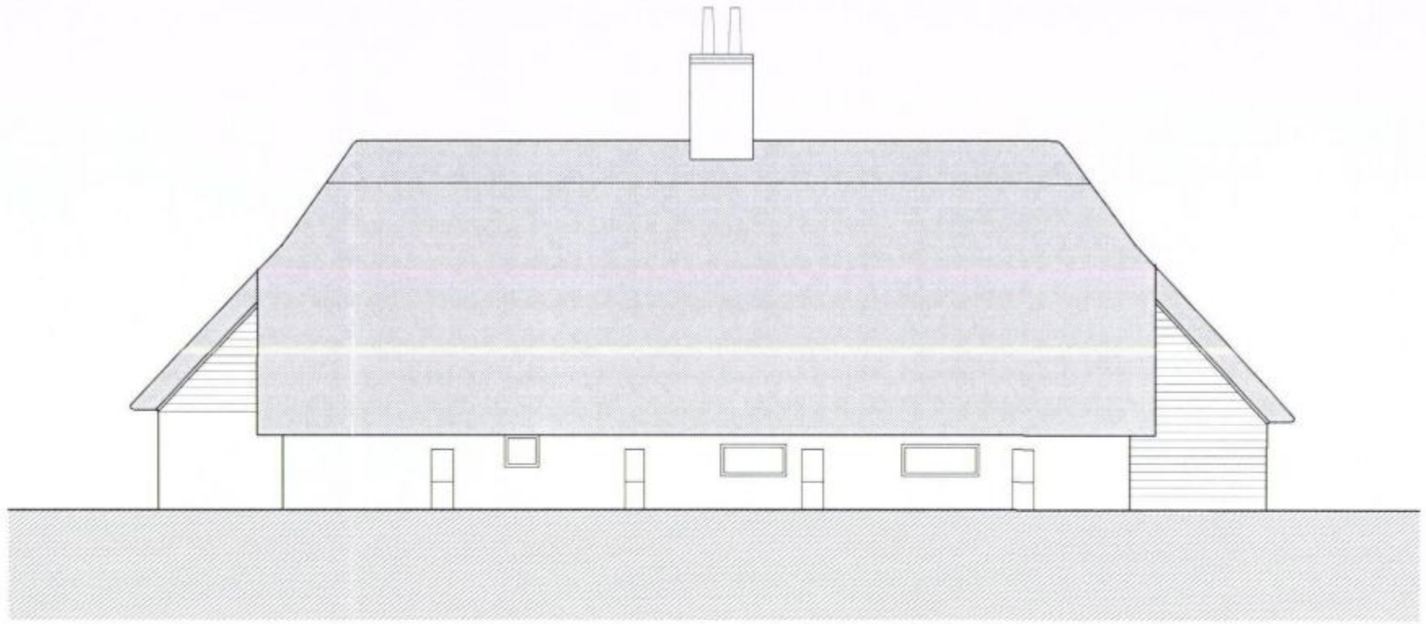

REAR

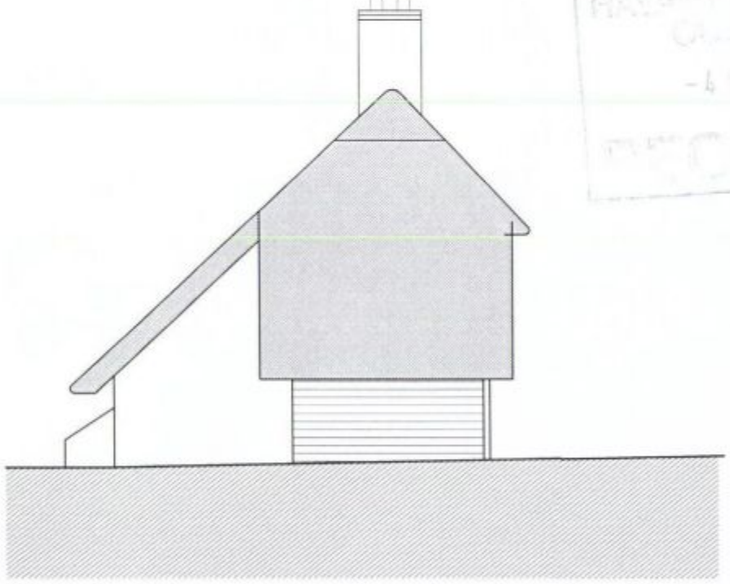

SIDE

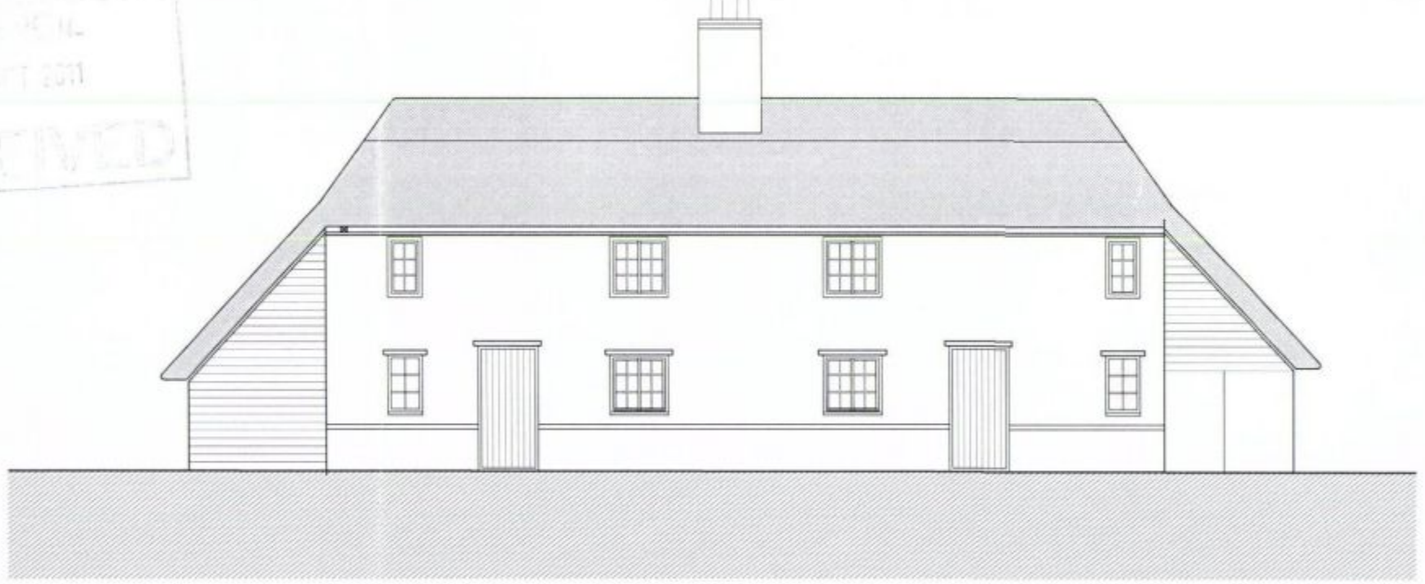

FRONT

PROJECT
10 Southleigh Road
Havant

CLIENT
Pennington & Pope

DRG TITLE
Elevations
Original

PROJECT NO. 11017

DRAWING NO. 301

SCALE 1:100

REV

-	-	-	

This drawing is copyright and must not be disclosed to third parties without permission
Scaled dimensions are not to be used for construction

4 Queensgate
Queens Road
Fareham
Hampshire
PO16 0NW

Tel: 01329 288911
Fax: 01329 221913
E-mail: admin@m2architecture.com

m2 architecture
architectural technologist