PERMIT

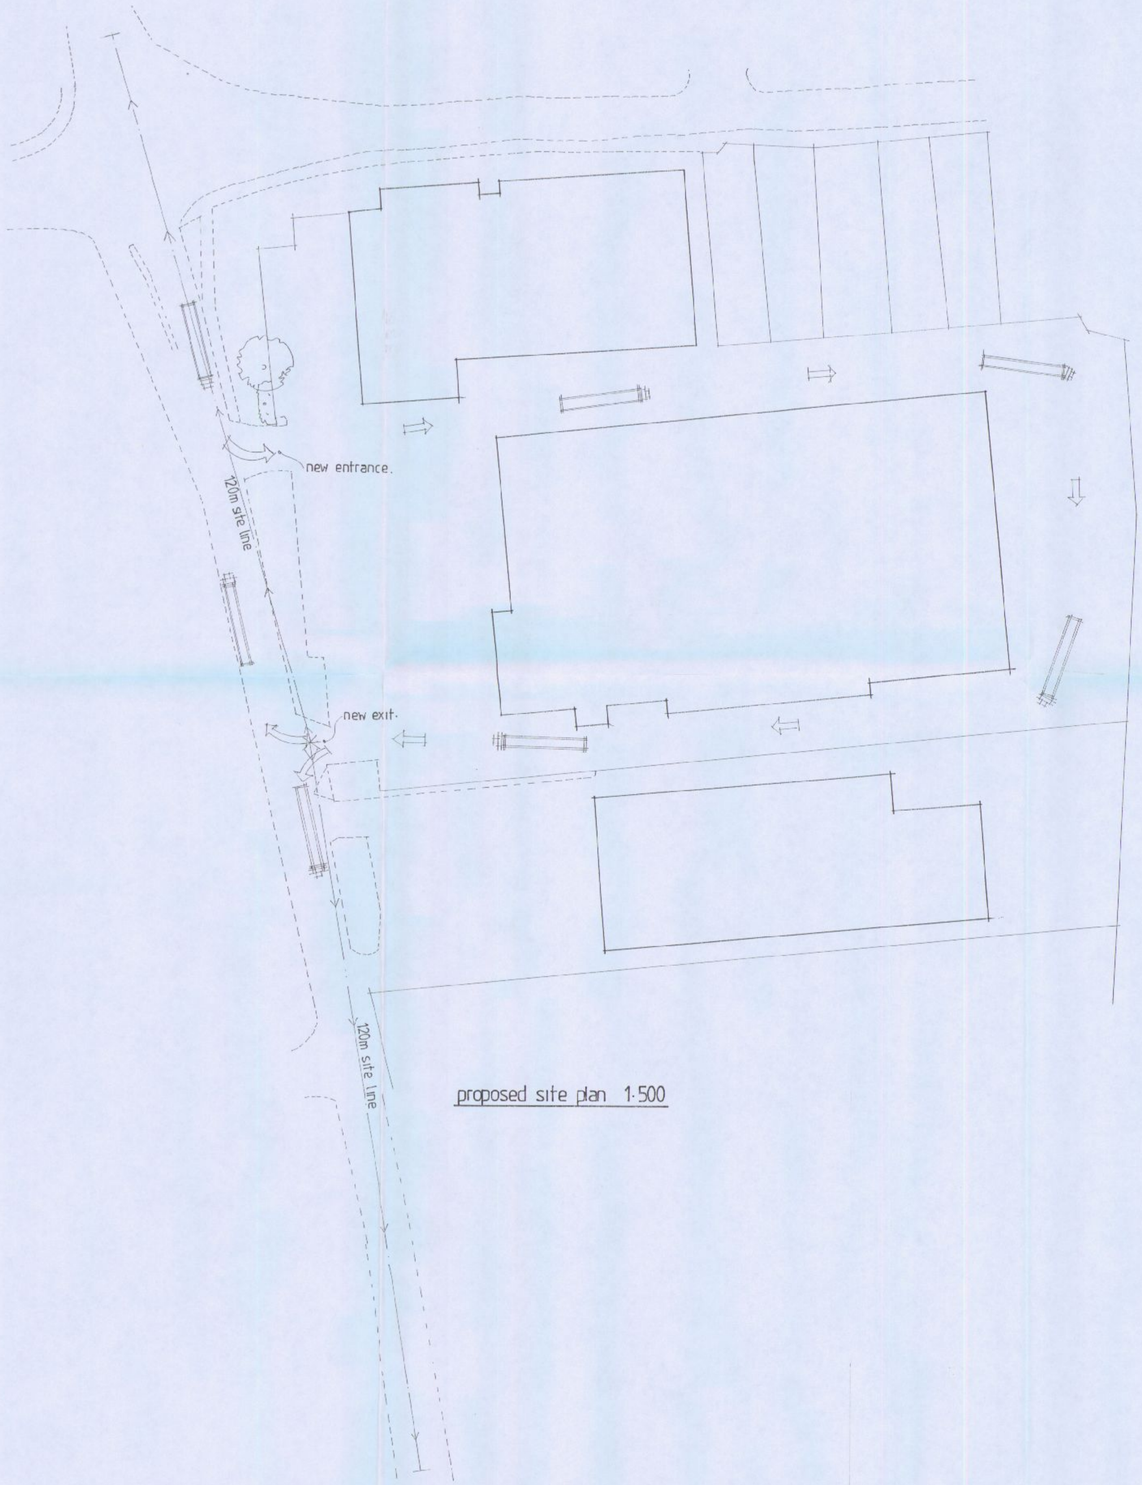

proposed site plan 1·500

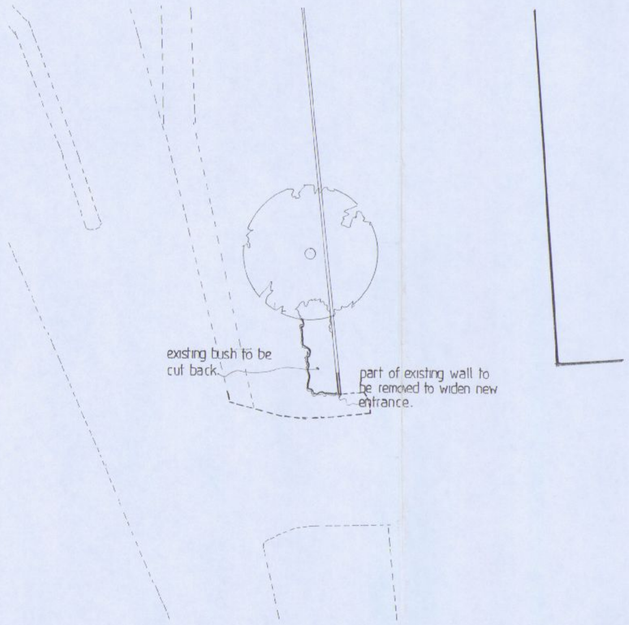

new entrance plan 1·200.

A	Date	Revision

© copyright

HAVANT BOROUGH COUNCIL
23 JUN 2010
RECEIVED

THORNS-YOUNG
ARCHITECTURAL

THORNS-YOUNG LTD.
232 London Road, North End, Portsmouth, PO2 9DQ
Tel: (0231) 9267 2883 Fax: (0231) 9266 3457

Client
lewmar ltd

Job Title
southmoor lane
havant

Drawing Title
site access alterations

Scale 1·500 , 1·200

Date may '2010 | Drawn by sa

Drg. No. 3070·10·2 . | Rev.

MERCURY GRAPHICS 537451

ARCHITECTURAL 594 x 841mm A1.