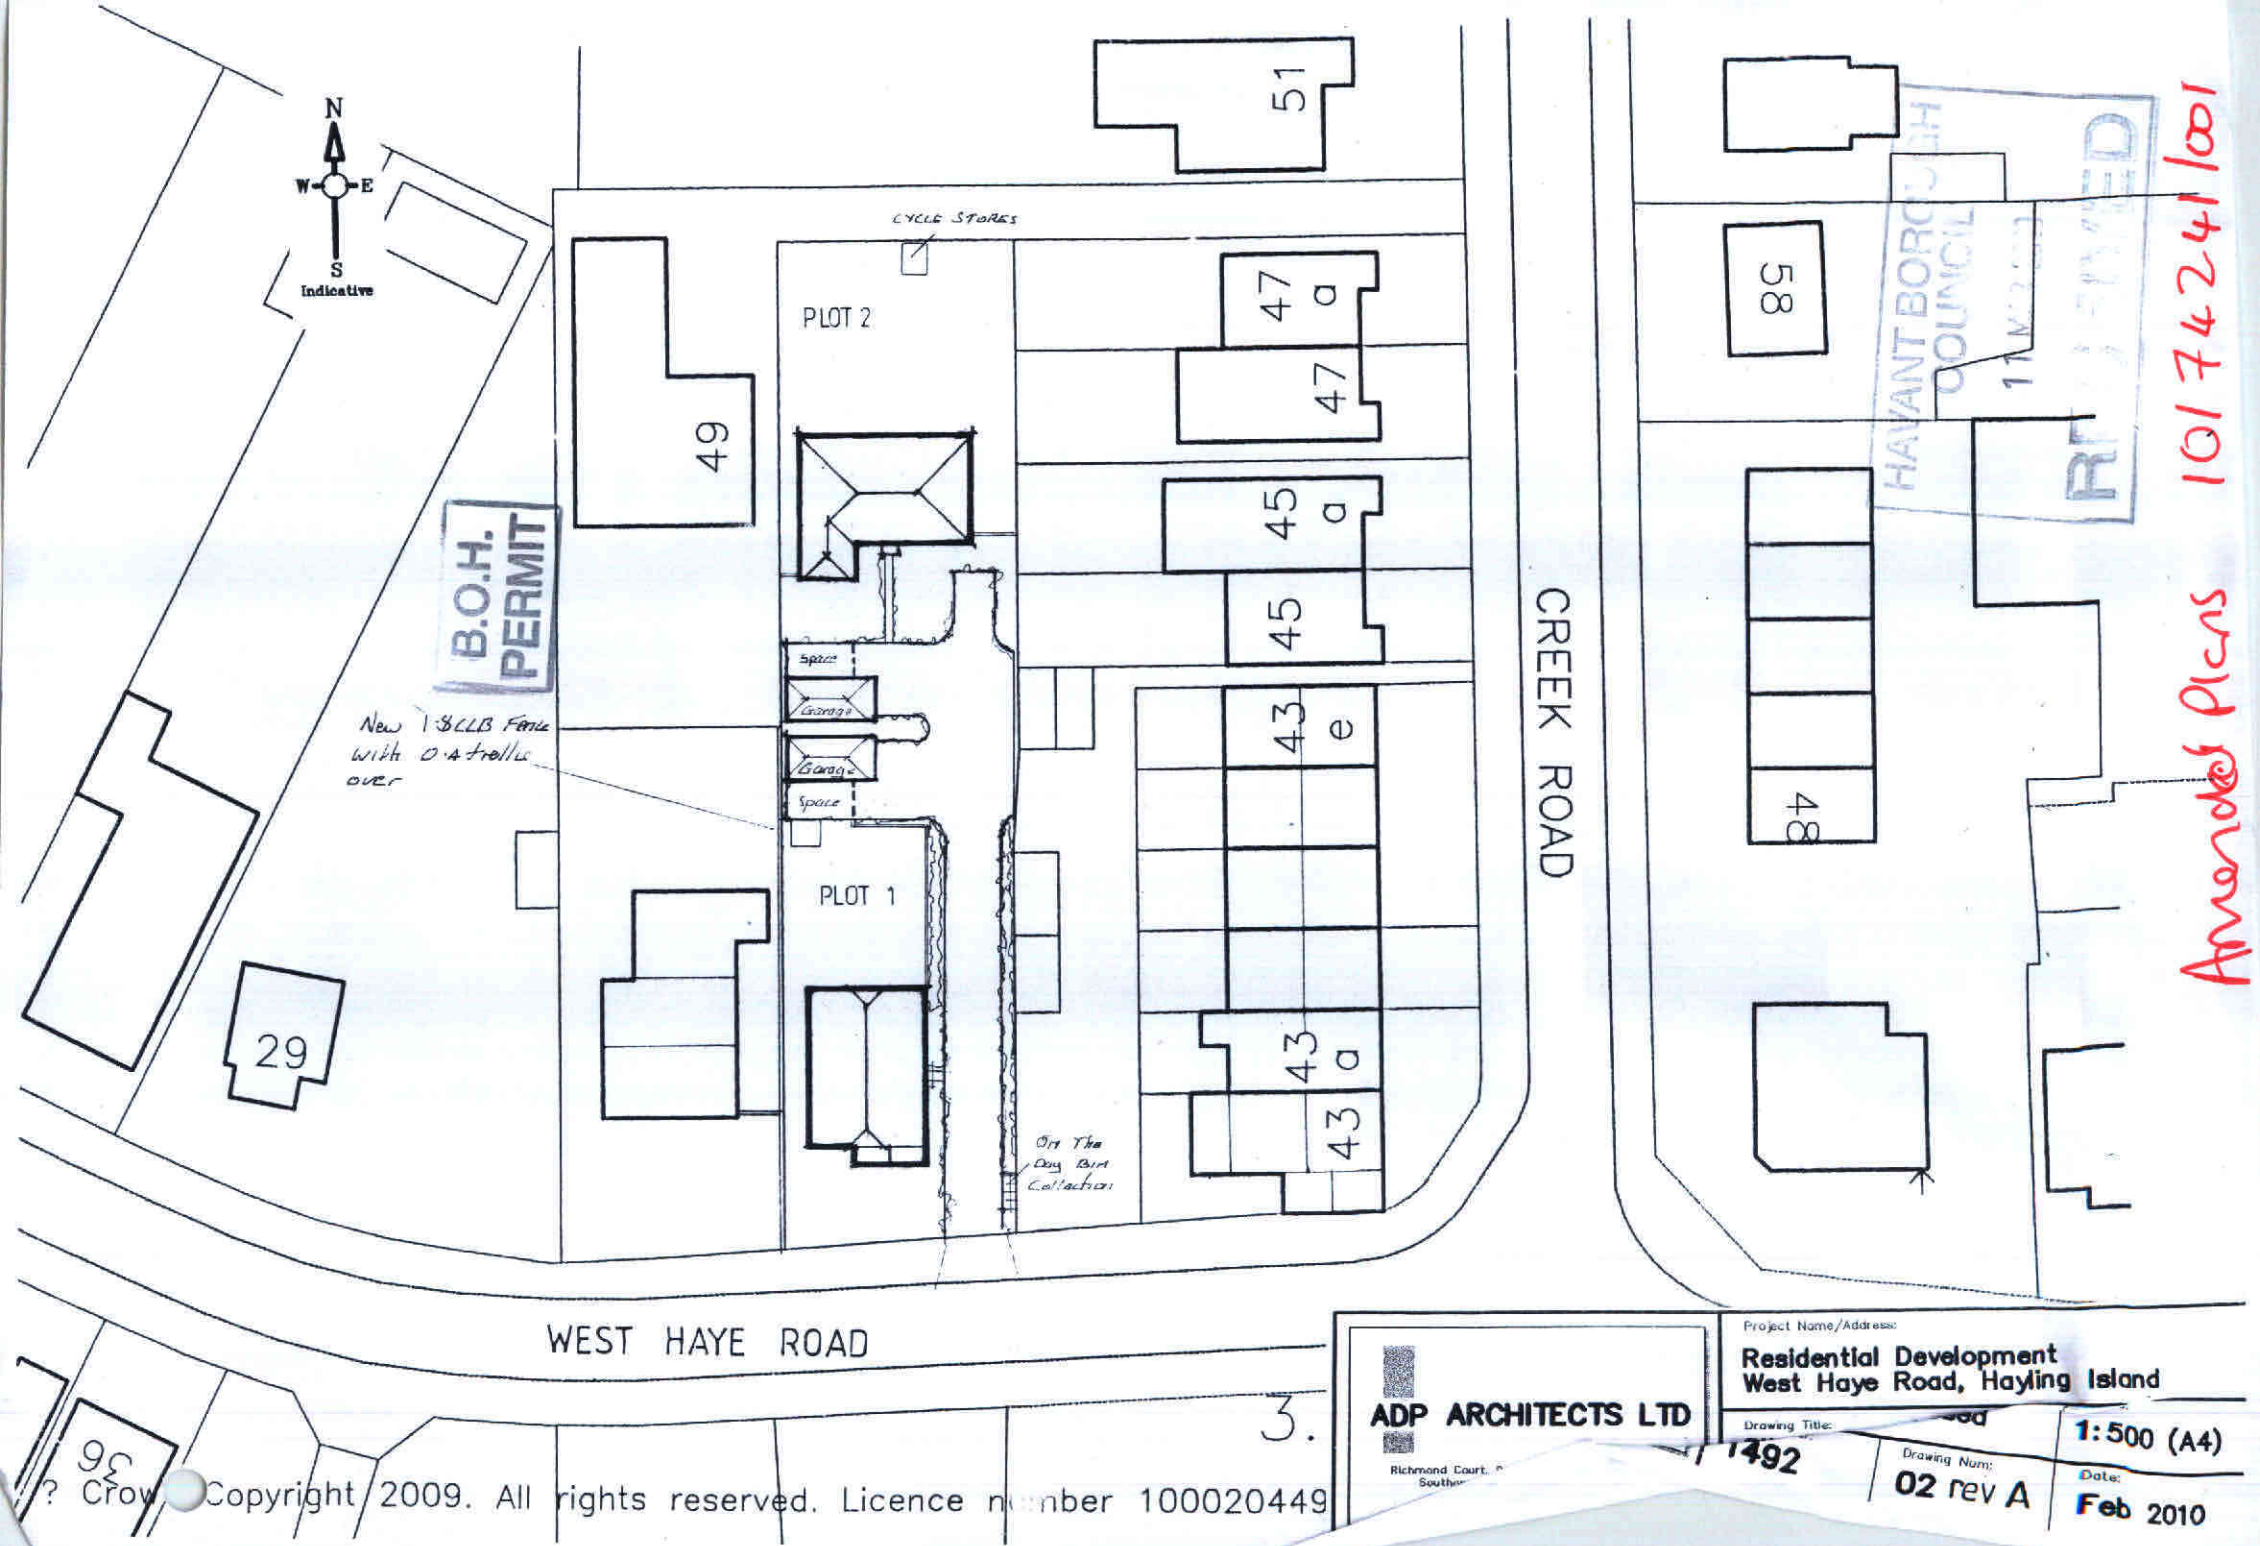

? Crown Copyright 2009. All rights reserved. Licence number 100020449

ADP ARCHITECTS LTD

Richmond Court, [illegible] Southe[illegible]

Project Name/Address:
Residential Development
West Haye Road, Hayling Island

Drawing Title: [illegible]sed

1492

Drawing Num: 02 rev A

1:500 (A4)

Date: Feb 2010