


10/72370/001

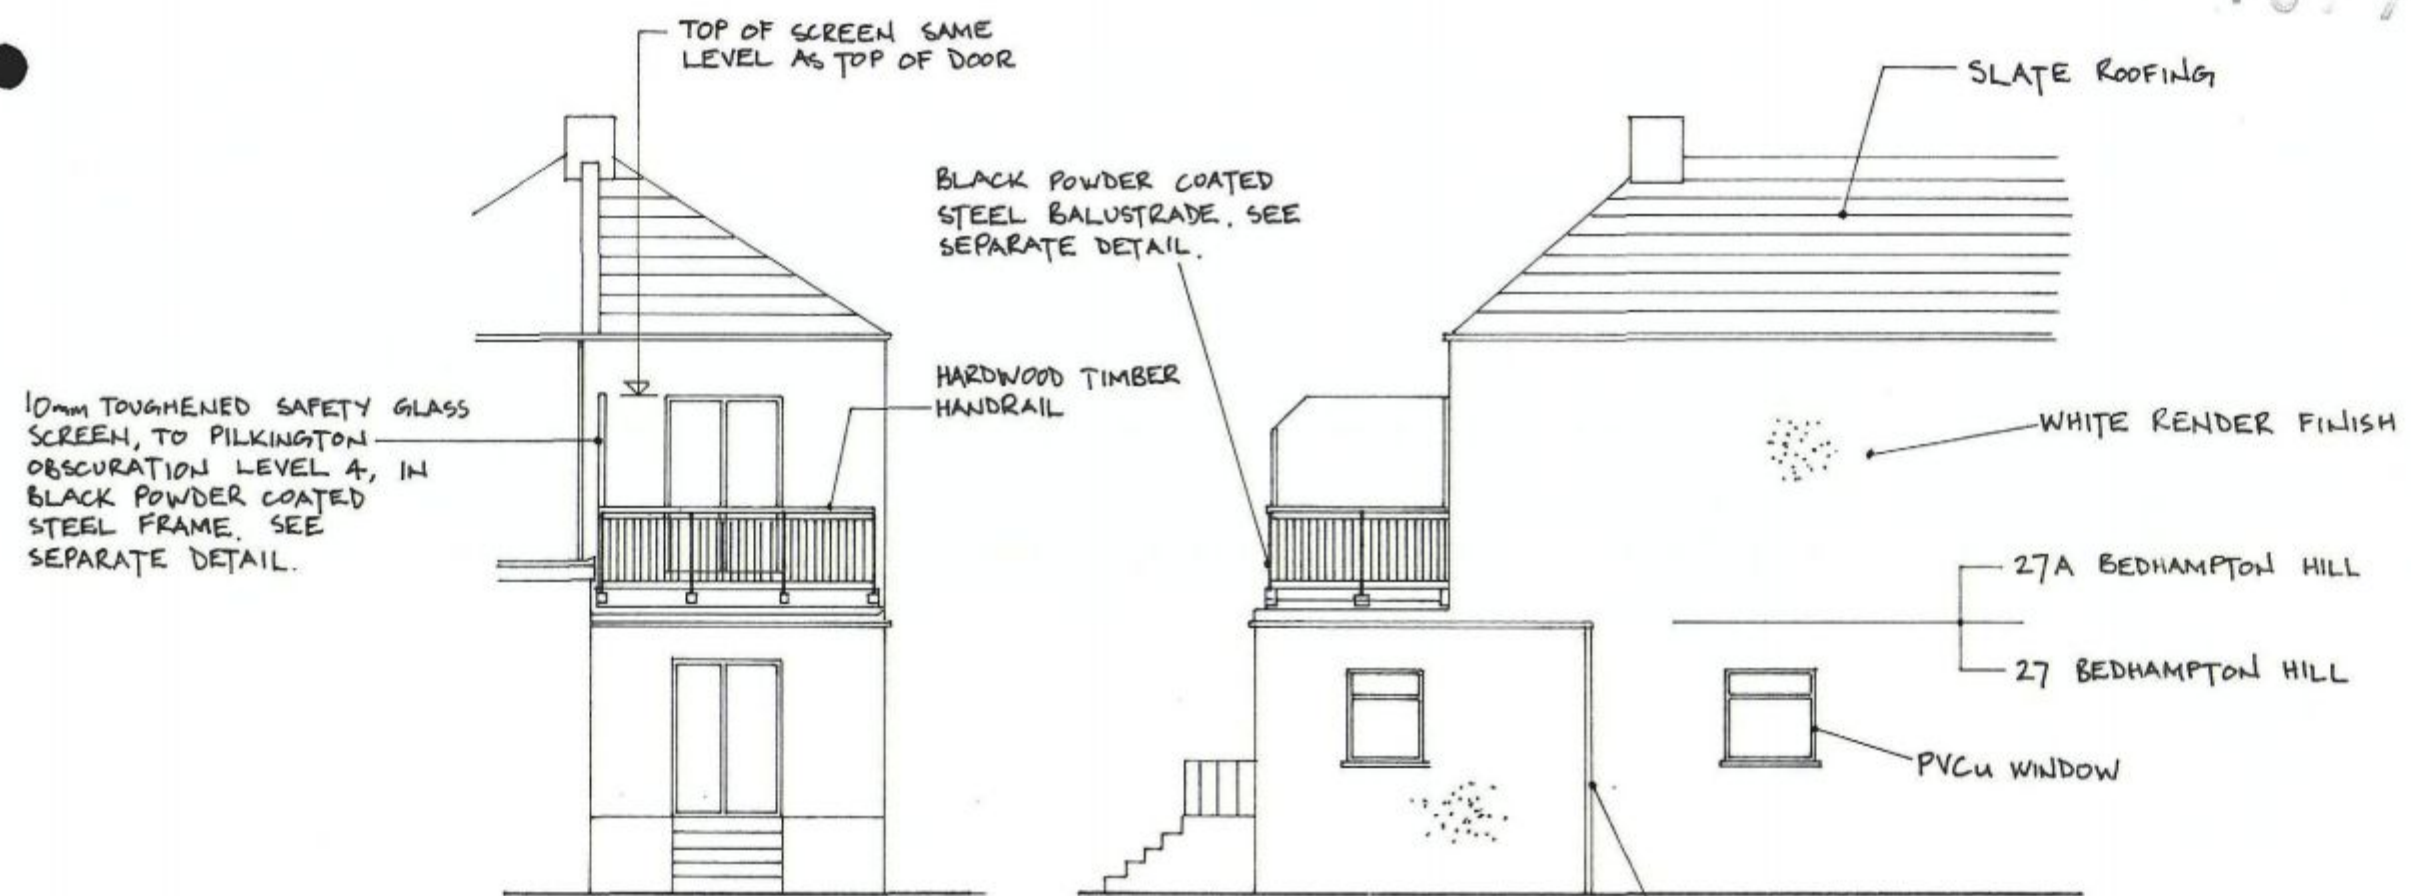


B.O.H.
PERMIT


REAR ELEVATION
1:100

SIDE ELEVATION
1:100

HAVANT BOROUGH
COUNCIL
07 APR 2010
RECEIVED

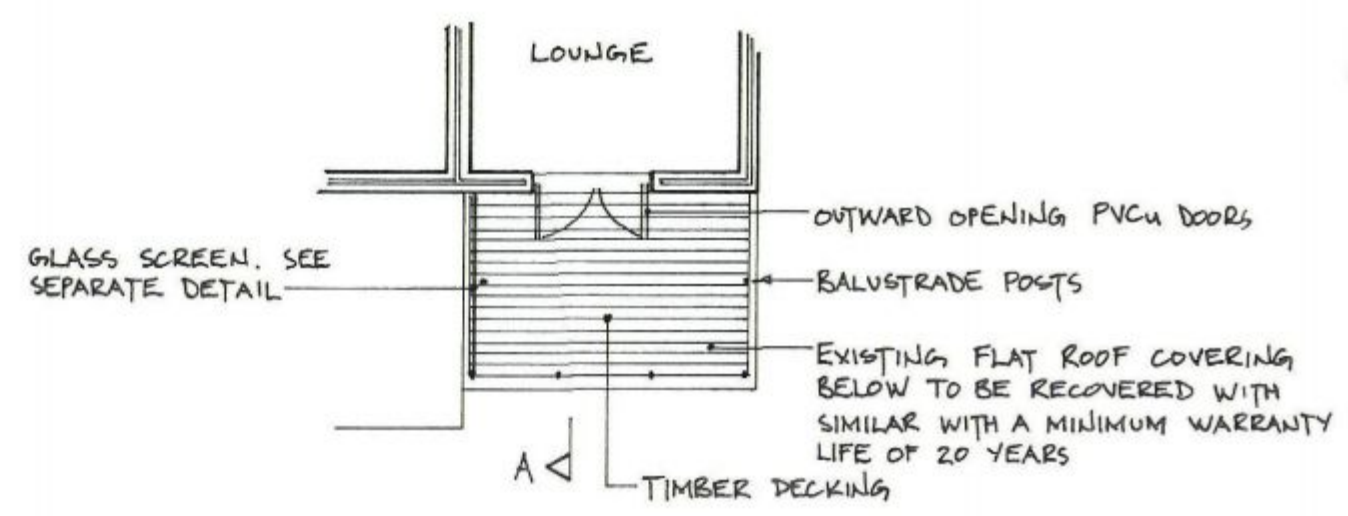

PLAN AT DECK LEVEL
1:100

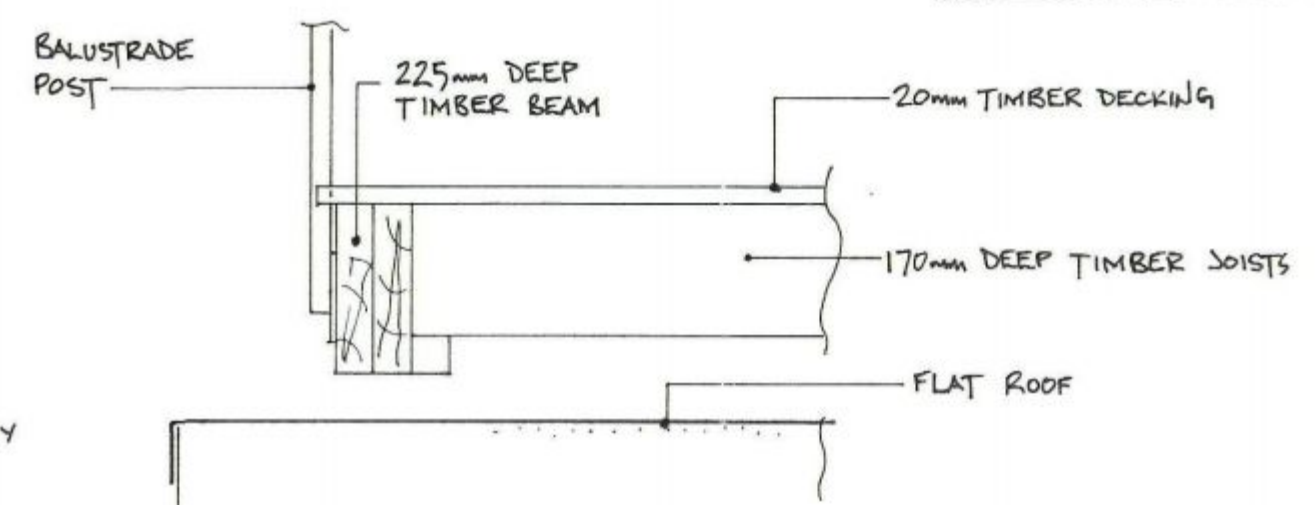

SECTION A-A
1:10

PROPOSED FIRST FLOOR BALCONY
27A BEDHAMPTON HILL
BEDHAMPTON PO9 3JN

PROPOSED PLAN AND ELEVATIONS

APRIL 2010

PB-02