





RECEIVED

EP 2011

 HCO_2H

THE SITE

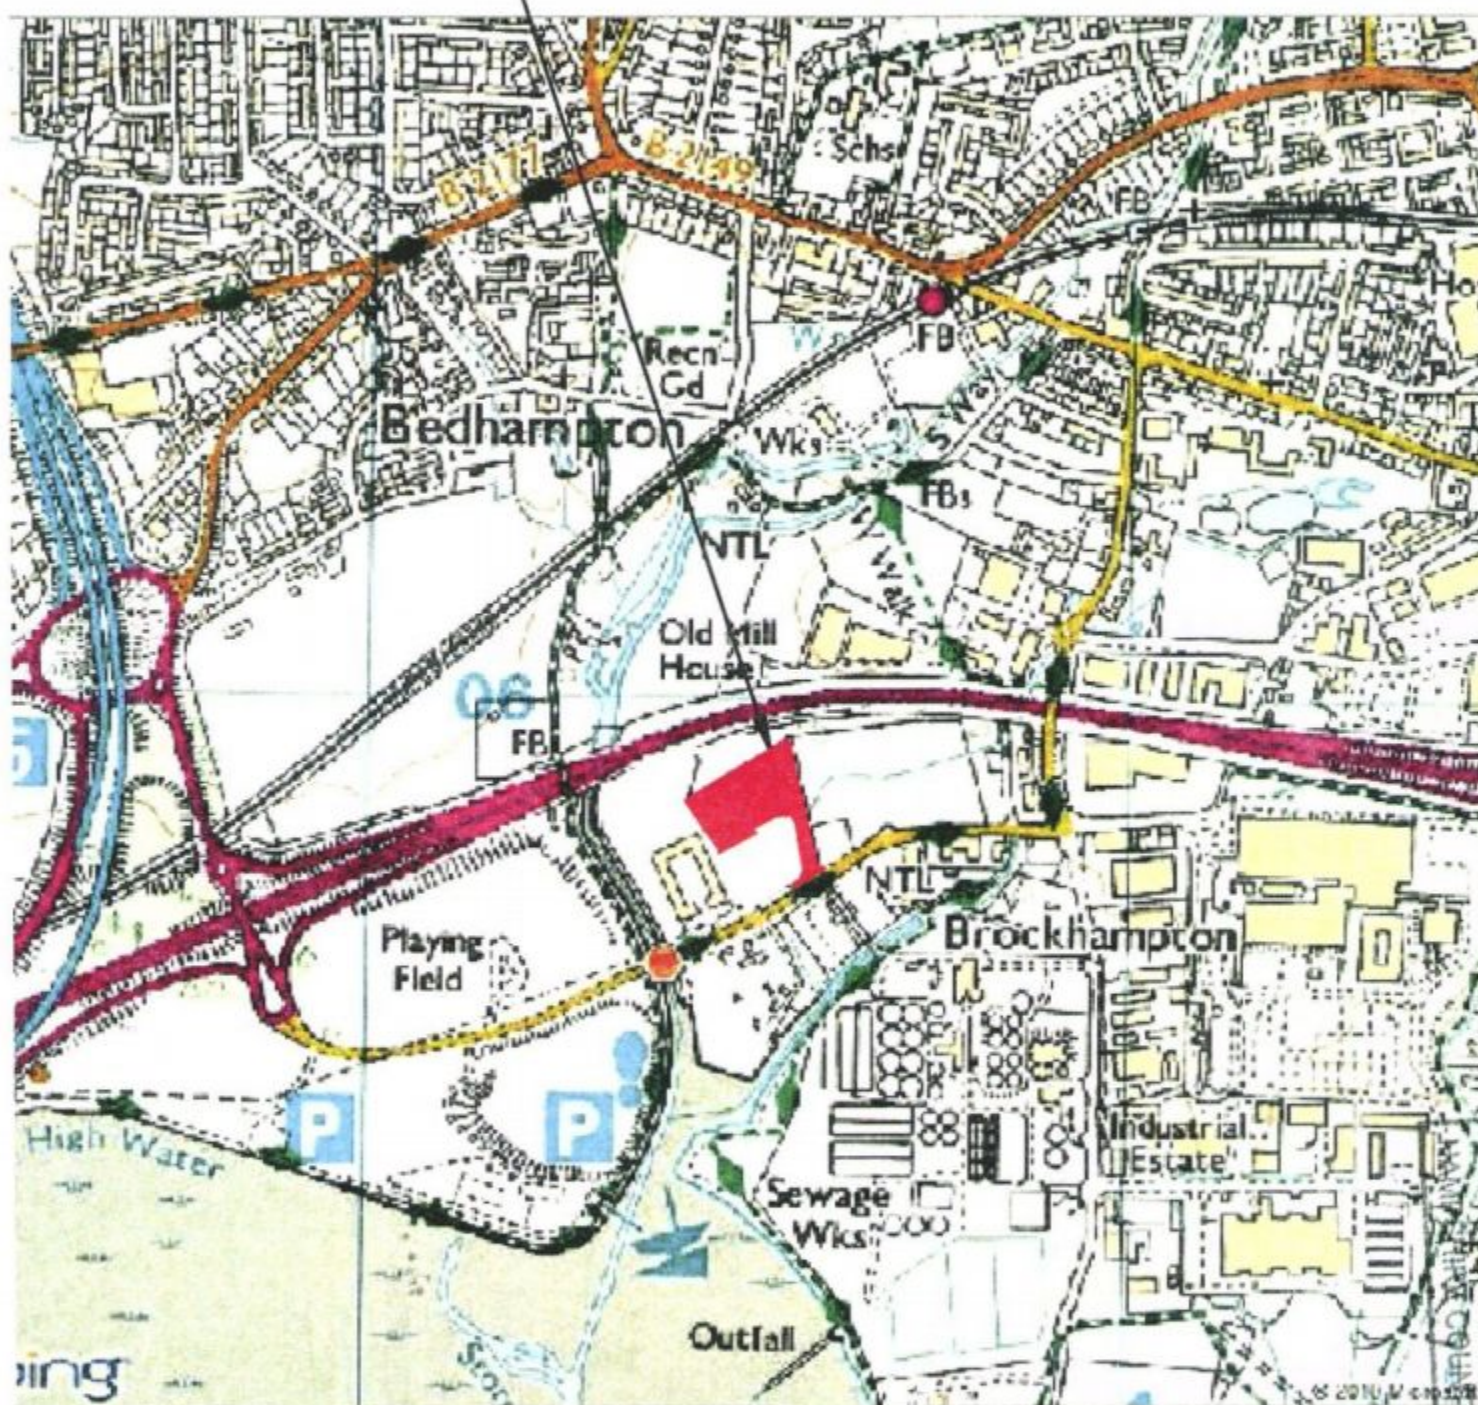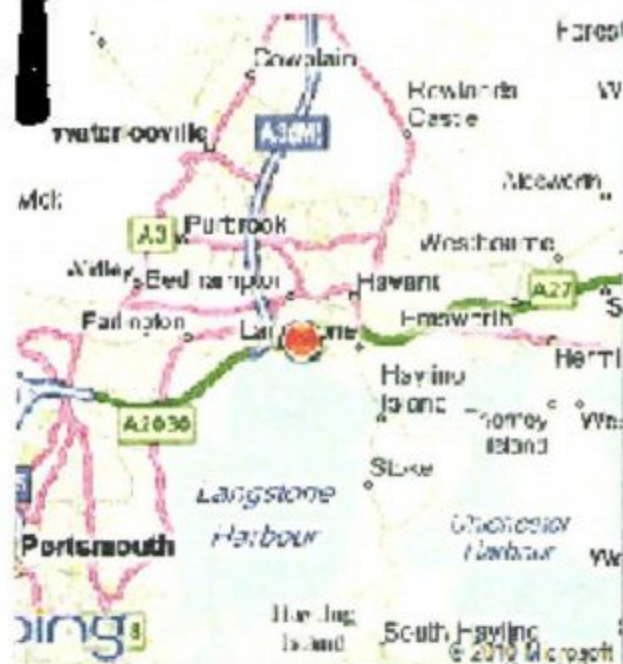

23 SEP 2011

VALID APPLICATION

HAMPSHIRE COUNTY COUNCIL
ECONOMY, TRANSPORT & ENVIRONMENT
WASTE MANAGEMENT & RESOURCES



Hampshire
County Council



STUART JARVIS BSc DipTP FCIT MRTPI: DIRECTOR OF ECONOMY, TRANSPORT & ENVIRONMENT

REV	AMENDMENT				DATE	DRAWN	CHECK	APPROVED
DRAWN	SCHEME				DRAWING TITLE			
WH-W	HAVANT INCINERATOR SITE REDEVELOPMENT				RELOCATION OF HAVANT HWRC SITE LOCATION PLAN			
CAD								
WH-W								
CHECKED	JOB No. R/J509026.01				REV. Issued 22 Sep 2011 at 9:05pm			
SF								
APPROVED	SCALE @ A4	SHEET	SHEET No.	REV	SUFFIX			
DD	1:200,000/1:12,500	Aug 11		002		LOCATION MAP 1		

HCC CADfile: K:\Eng\Roads\17-509026-Havant HWRC\AutoCAD\Contract Drawings-HWRC\17-509026-LOCATION MAP 1.dwg