
PERMIT

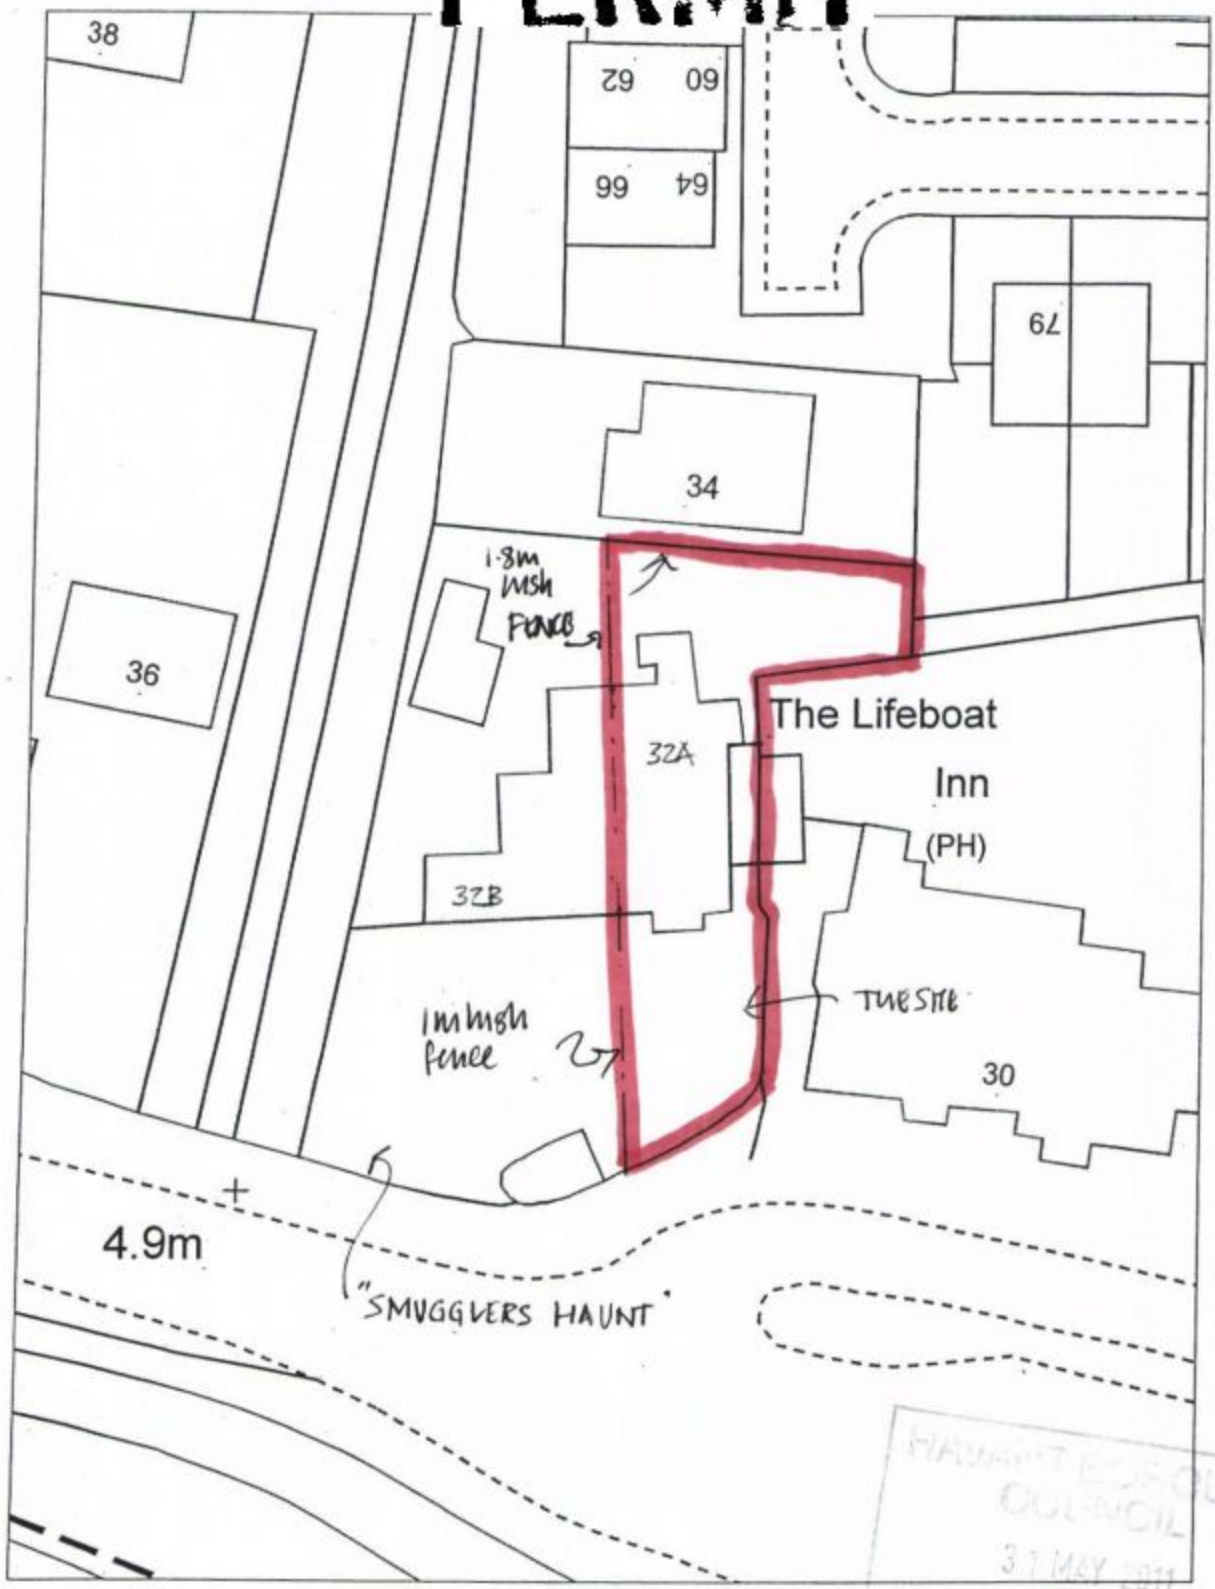

HAVANT BOROUGH COUNCIL
31 MAY 2011
RECEIVED

	Title:	Drawn By:
Civic Offices, Civic Centre Road, Havant, Hampshire PO9 2AX t: 023 9247 4174		Scale: Scale: 1:500
Havant BOROUGH COUNCIL		Drawing No:
		Cleaner, Safer, More Prosperous

Reproduced from the Ordnance Survey Digital Data with the permission of the Controller of HMSO, Crown Copyright Reserved 2007. Licence No LA100019217