
37aSeagroveAve

PERMIT

PROPOSED SITE.

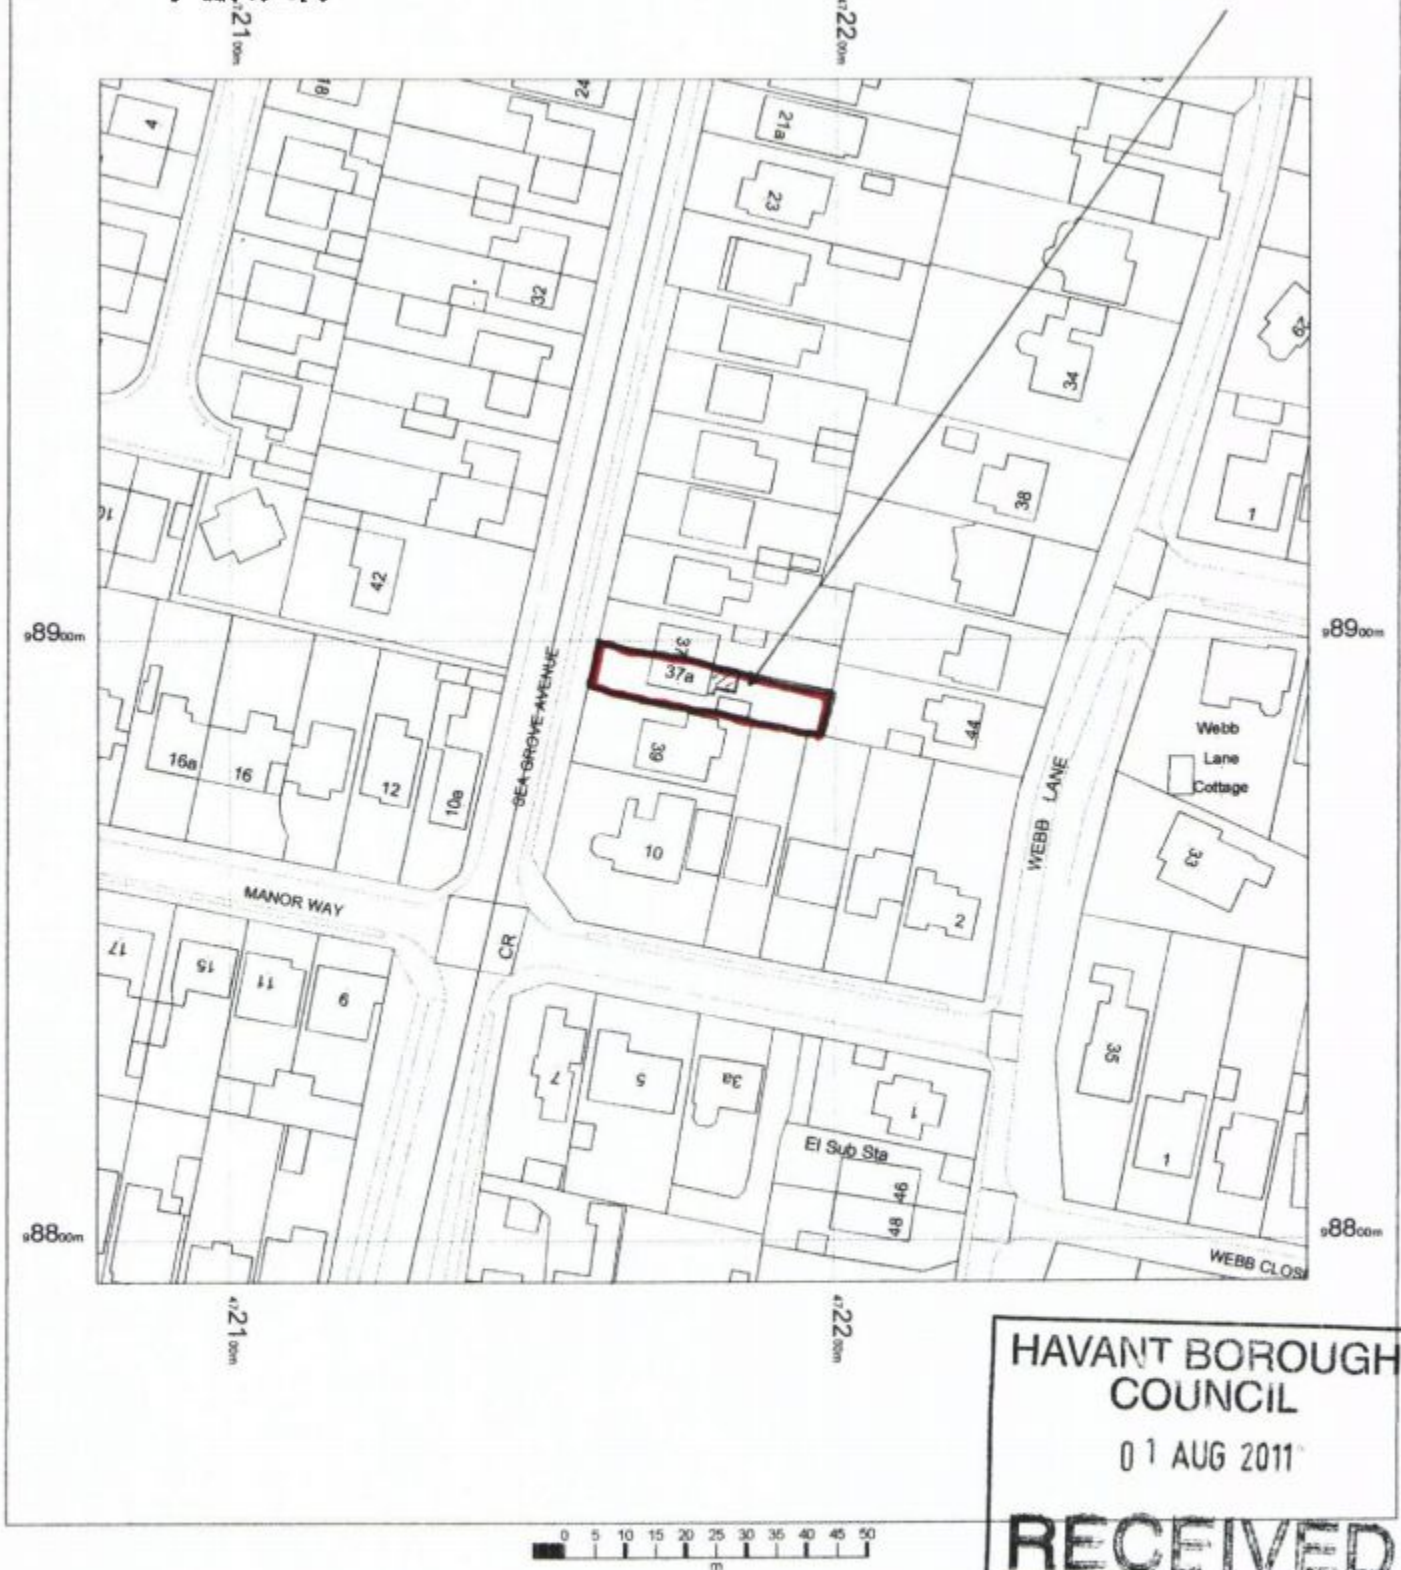

HAVANT BOROUGH COUNCIL
01 AUG 2011
RECEIVED

OS Mastermap
19 July 2011, ID: CM-00083534
www.centremapslive.co.uk

1:1250 scale print at A4, Centre: 472178 E, 98893 N

©Crown Copyright. Licence no. 10001998

Mapping sourced from Ordnance Survey

CENTREMAPSlive
www.centremapslive.co.uk