


PERMIT

PROPOSED NEW GAS BOTTLE STORE
AND ADDITIONAL CAR PARKING

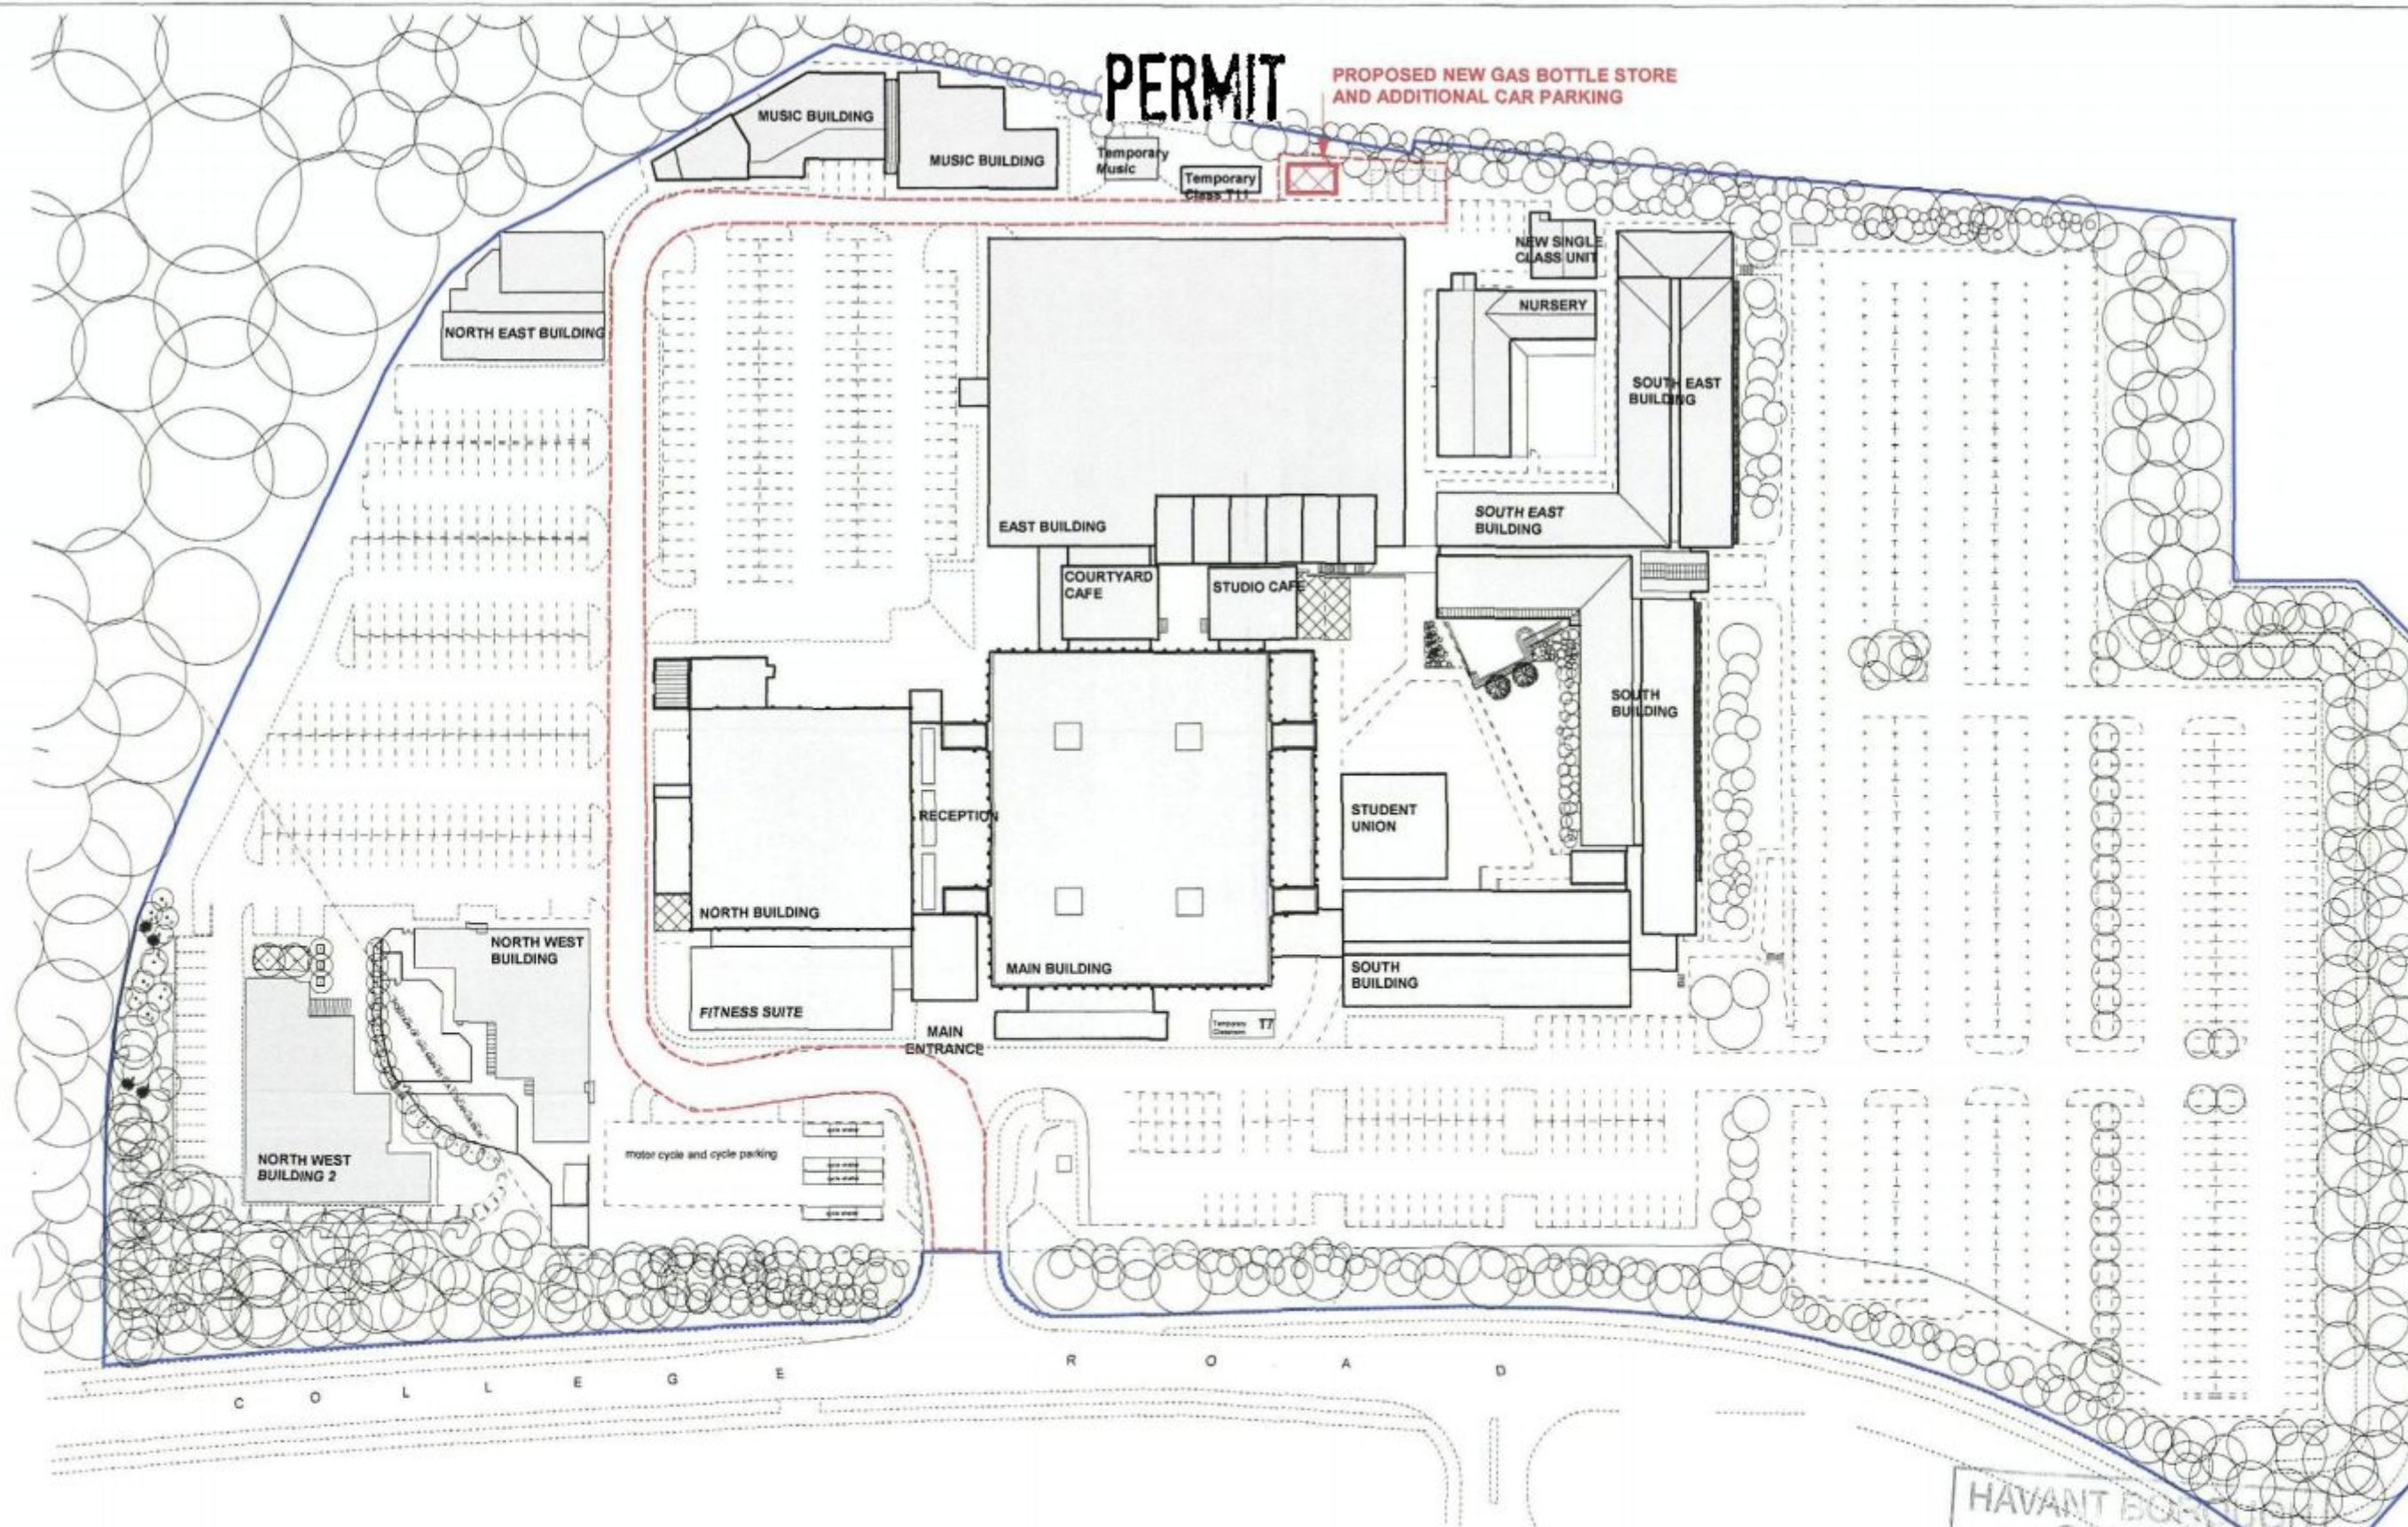

Note:-
Site Location Plan
drawing based on
HCC Property Services
Survey drawings

ORIGINAL DRAWING A3

rev	description	date	by

South Downs College,
College Road,
Havant PO7 8AA.
tel: (02392) 841841

SCALE
1:1000
at A3

DATE
Jan. 11

DRAWN
gd

FILE REF
SDC-Eng-GasBottleSt.
-alts 10

PROJECT
South Downs College, College Road, Havant
Proposed New Gas Bottle Store.

SHEET CONTENTS
Location Plan

DRAWING NO.
E250111/01

REV
-

HAVANT BOROUGH
COUNCIL
27 JAN 2011
RECEIVED