
PERMIT

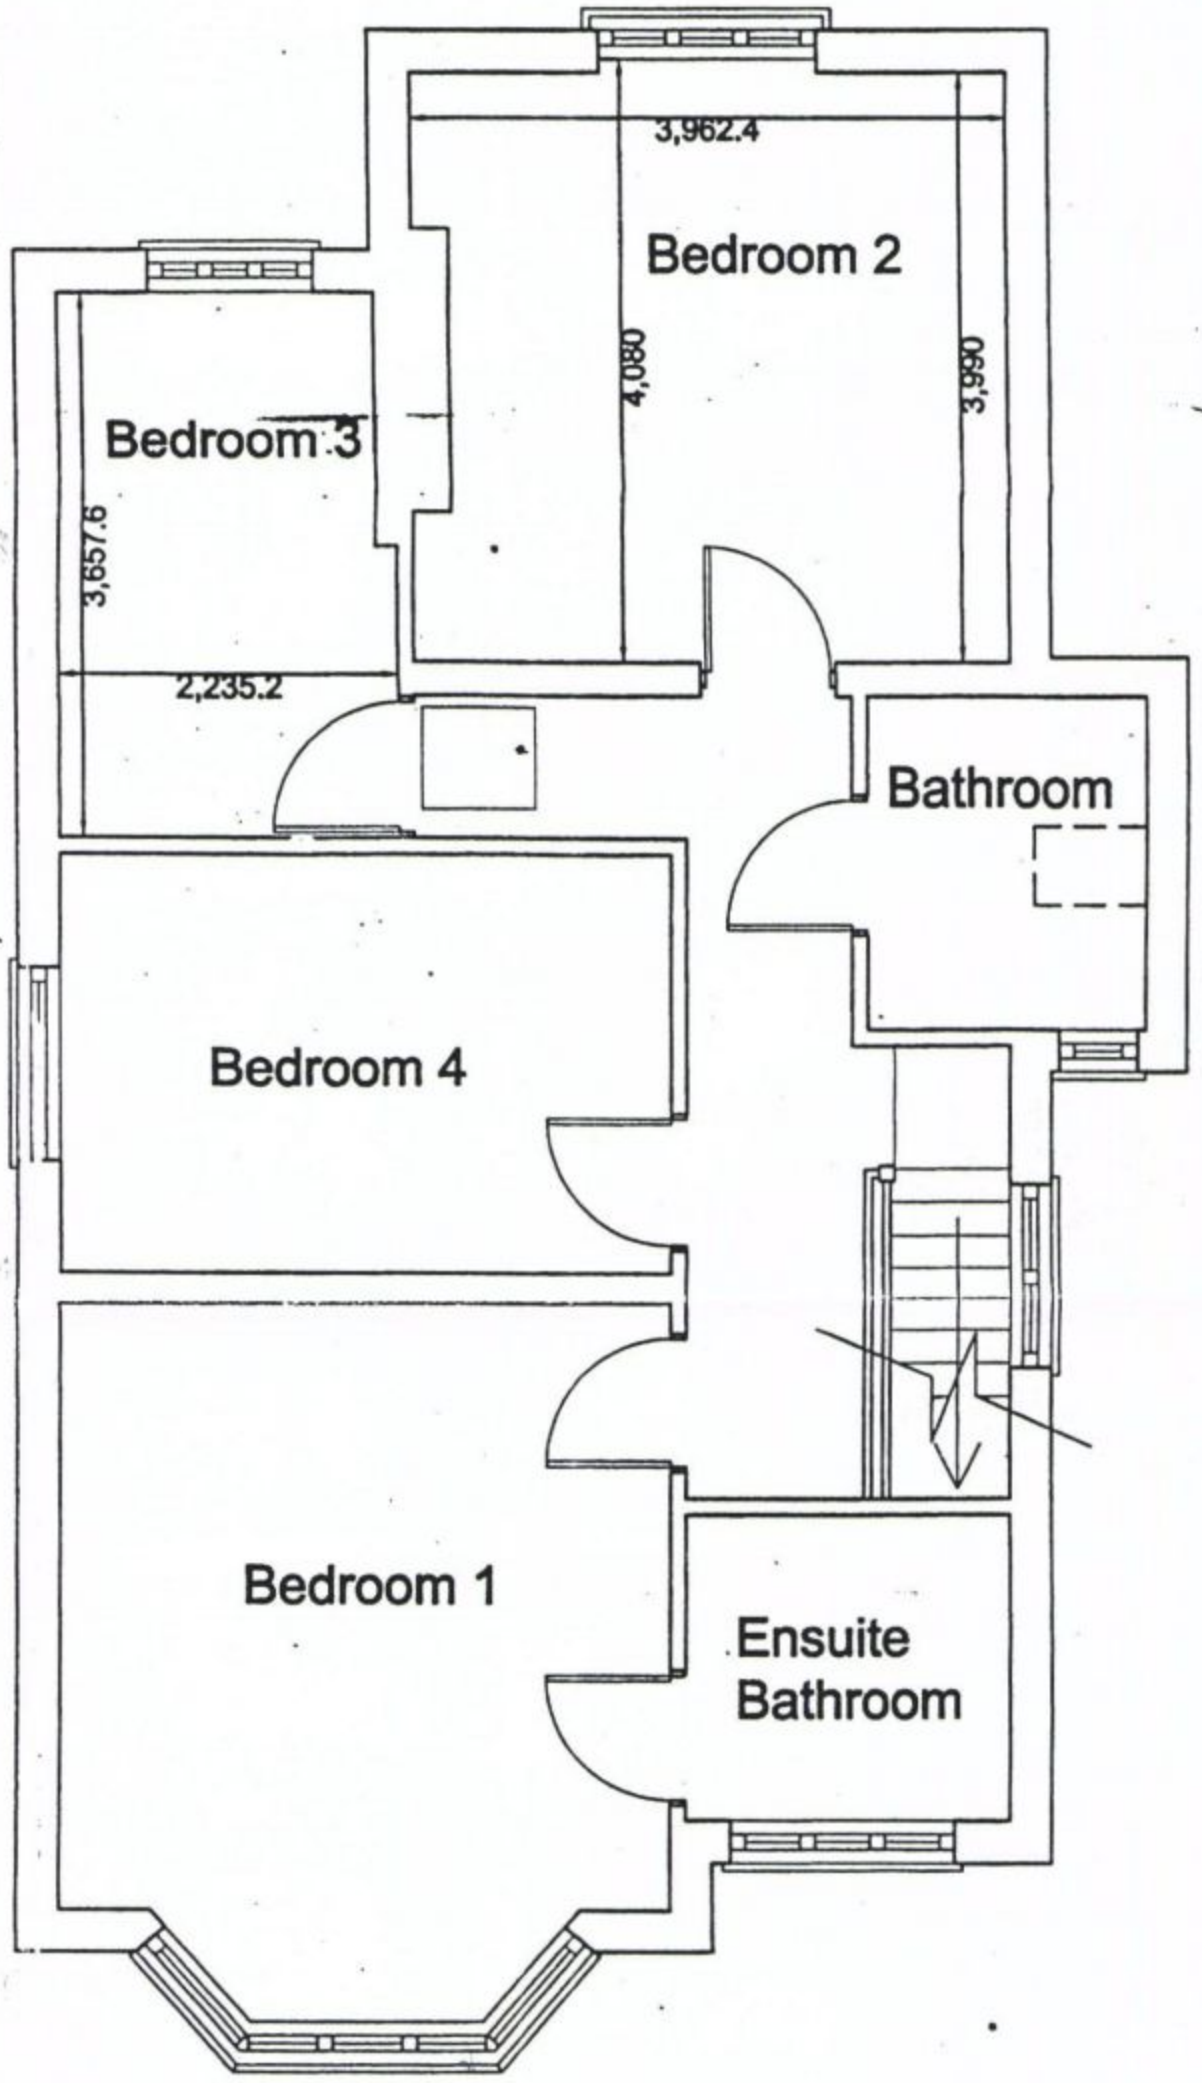

First Floor (1:50)

HAVANT BOROUGH COUNCIL
11 MAY 2011
RECEIVED

Existing Plans

DRG. NO: 613/03