PERMIT

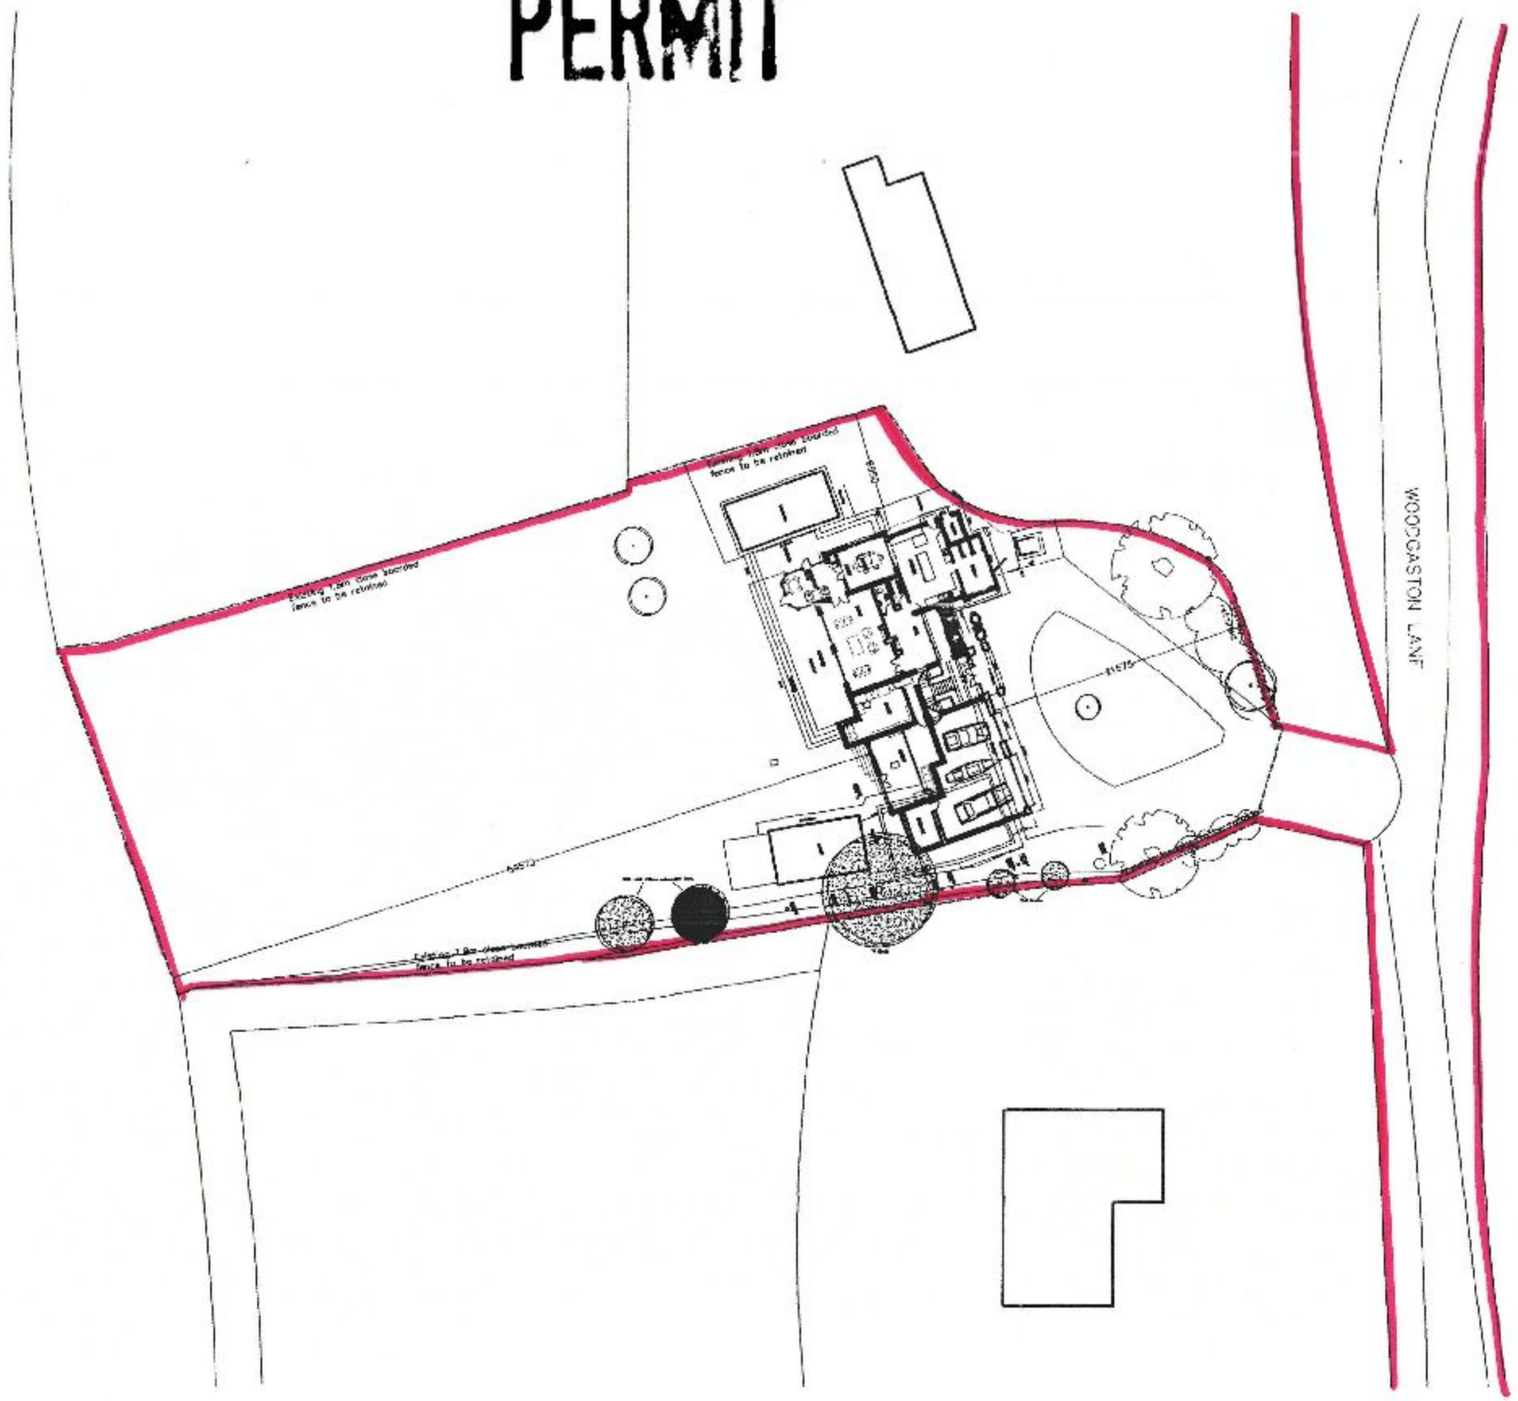

HAVANT BOROUGH COUNCIL
19 OCT 2010
RECEIVED

North Corner
Hayling Island

PROPOSED
SITE PLAN

Martin Critchley
Consultants Ltd.
First Floor, 7 North Street
Havant, Hampshire, PO9 1PW
023 92 474 919
critchleyarchitect@hotmail.com

Scale A1 = 1:200 A3 = 1 : 500
Date 18/08/10
Drawn JHL

Revisions
A. Scale amendments. 18/10/10

0942–202[A]