MODIFICATIONS / ADDITIONS		
Rev. .	Eng GEA	Date ../../....
Description		

PERMIT

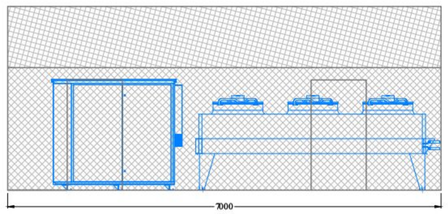

VIEW FROM
ARROW B

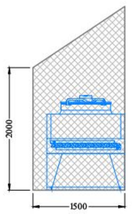

VIEW FROM
ARROW A

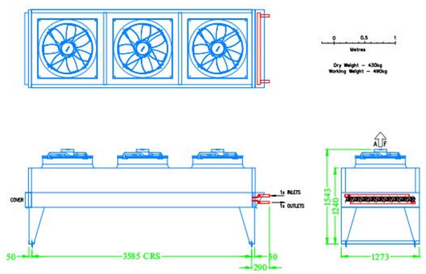

Condenser Detail 1:50 @ A1

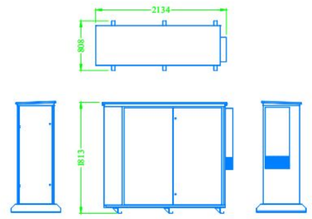

Pack Detail 1:50 @ A1

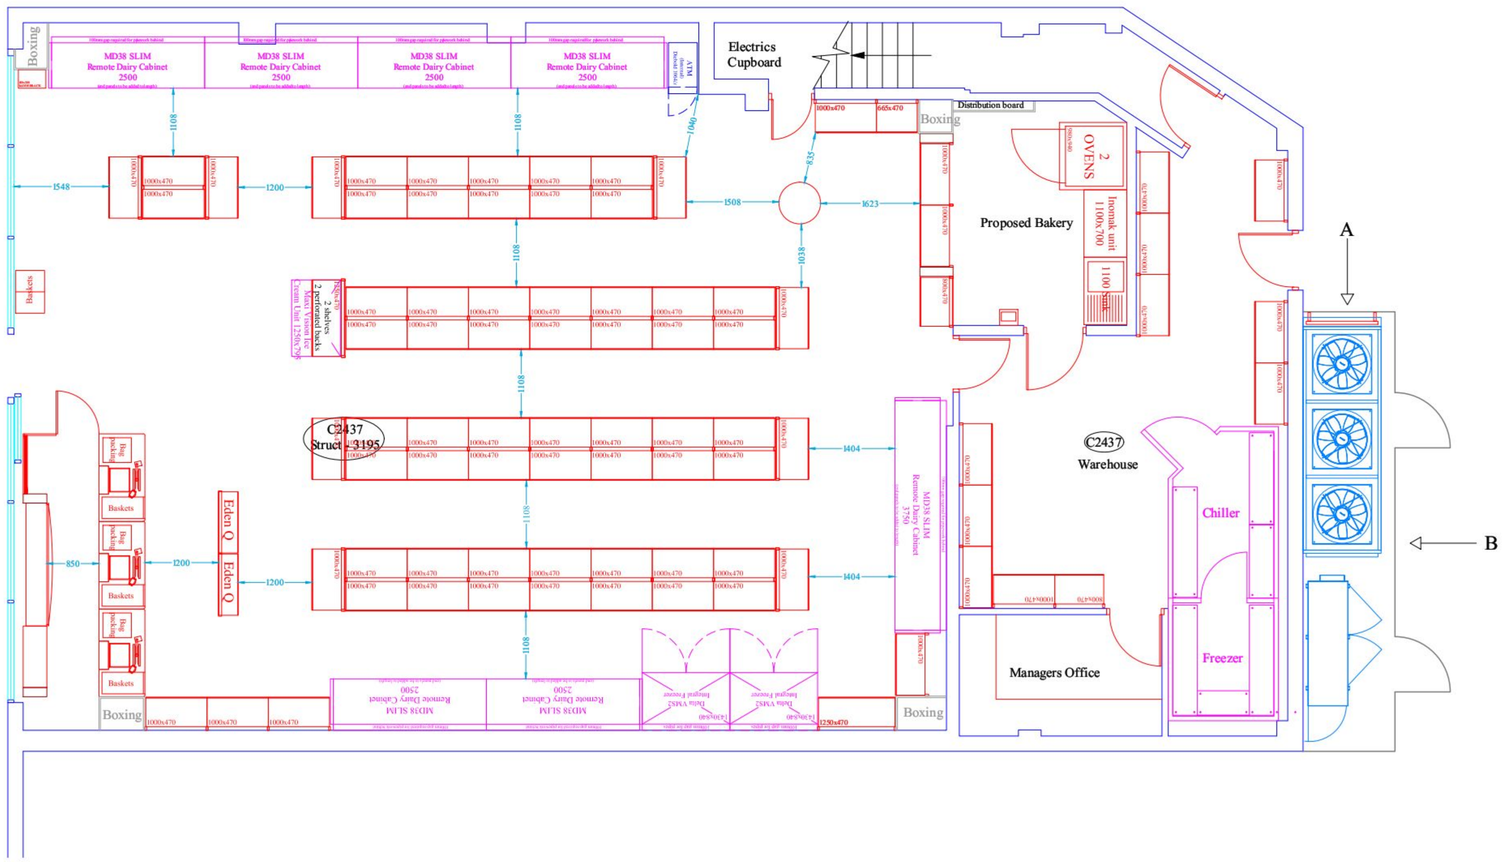

Maximum daytime noise output -
23.47dB(A) @ 13m free field
Maximum nighttime noise output -
10.12dB(A) @ 13m free field

Maximum daytime noise output -
25.75dB(A) @ 10m free field
Maximum nighttime noise output -
12.40dB(A) @ 10m free field

indicative

0 1M 2M 4M

1:50

Title	Plant position detail showing refrigeration plant noise output
Date	08/04/2011
Project No	PN06992
Drawing No	DN01434 REV .
Client Drawing No	Coop-Prospect-CP11-01
Client Drawing REV	. Scale 1:50 @ A1
Client	The Co-Op
Site	Prospect
Drawn By	GEA Checked By JD

dcei
Refrigeration - Air Conditioning - Electrical
WARRIOR BUSINESS CENTRE,
FITZHERBERT ROAD,
FARLINGTON, PORTSMOUTH,
PO6 1TX
tel: 023 9238 1799
fax: 023 9241 7030
email: sales@dceirefrigeration.co.uk