


PERMIT

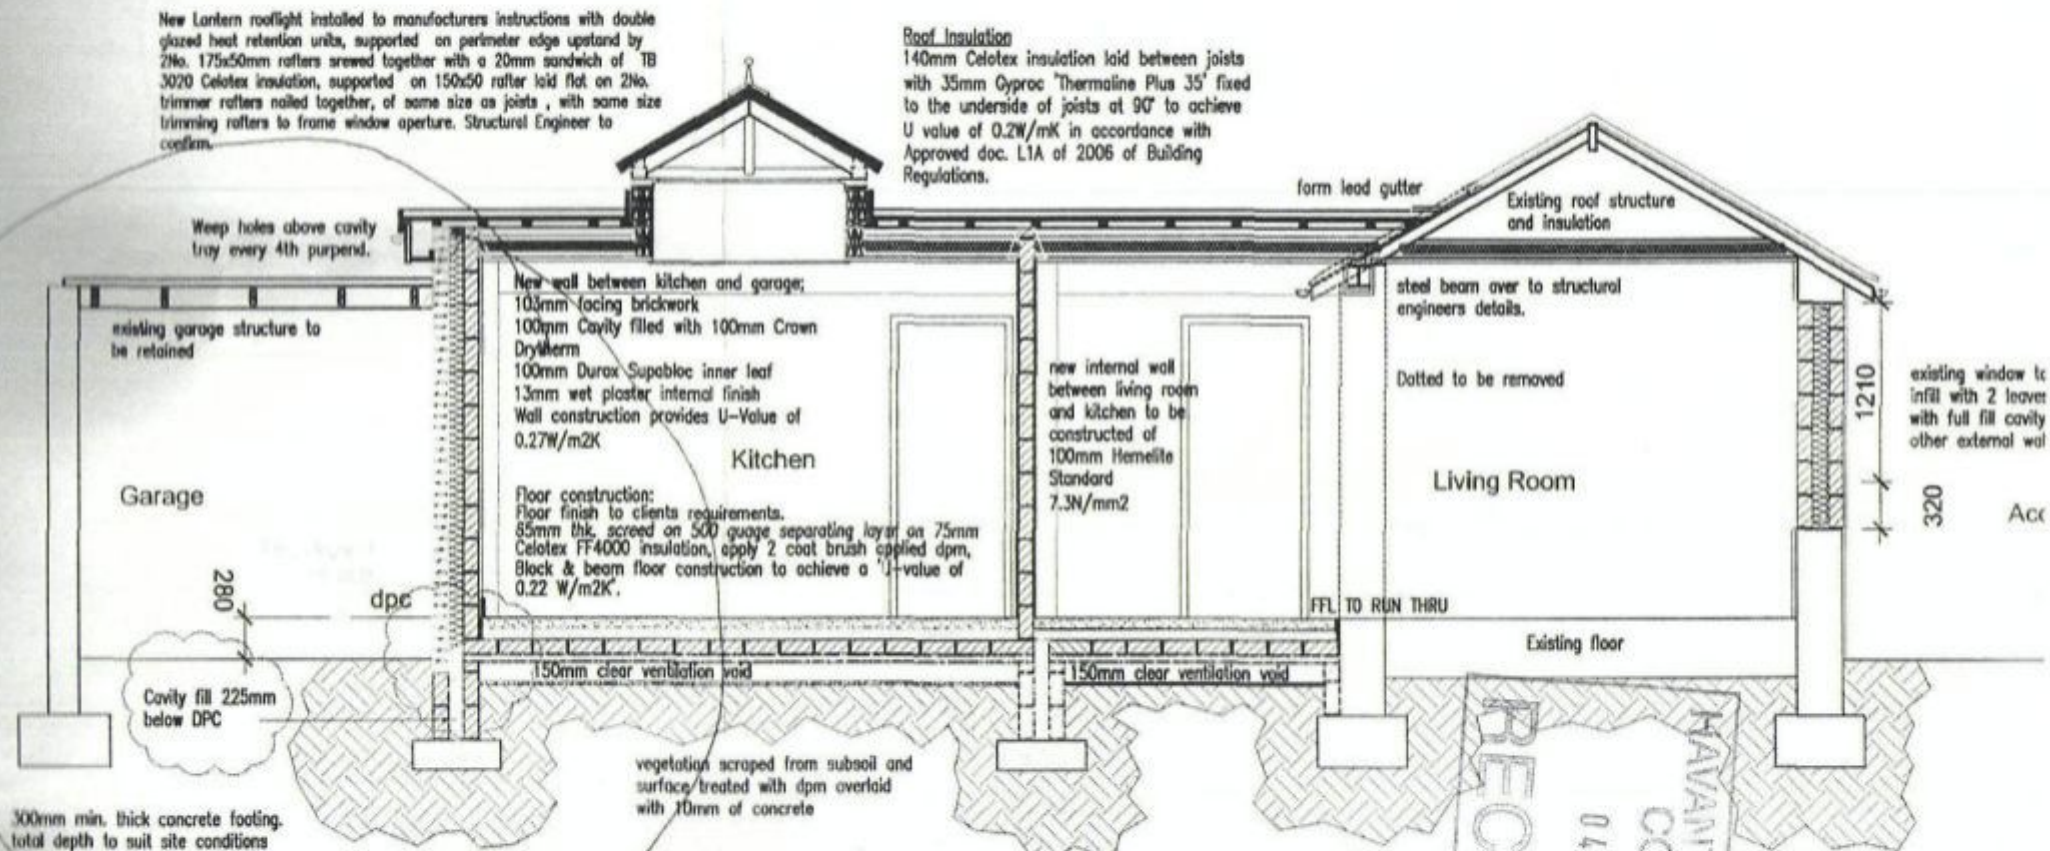

Section A - A
Scale 1:50