REPRODUCED BY P+R ASSOCIATES
FROM THE ORDNANCE SURVEY
WITH PERMISSION OF HMSO
CROWN COPYRIGHT RESERVED
SCALE 1:500 16-06-10

APP/10/0291

NORTH

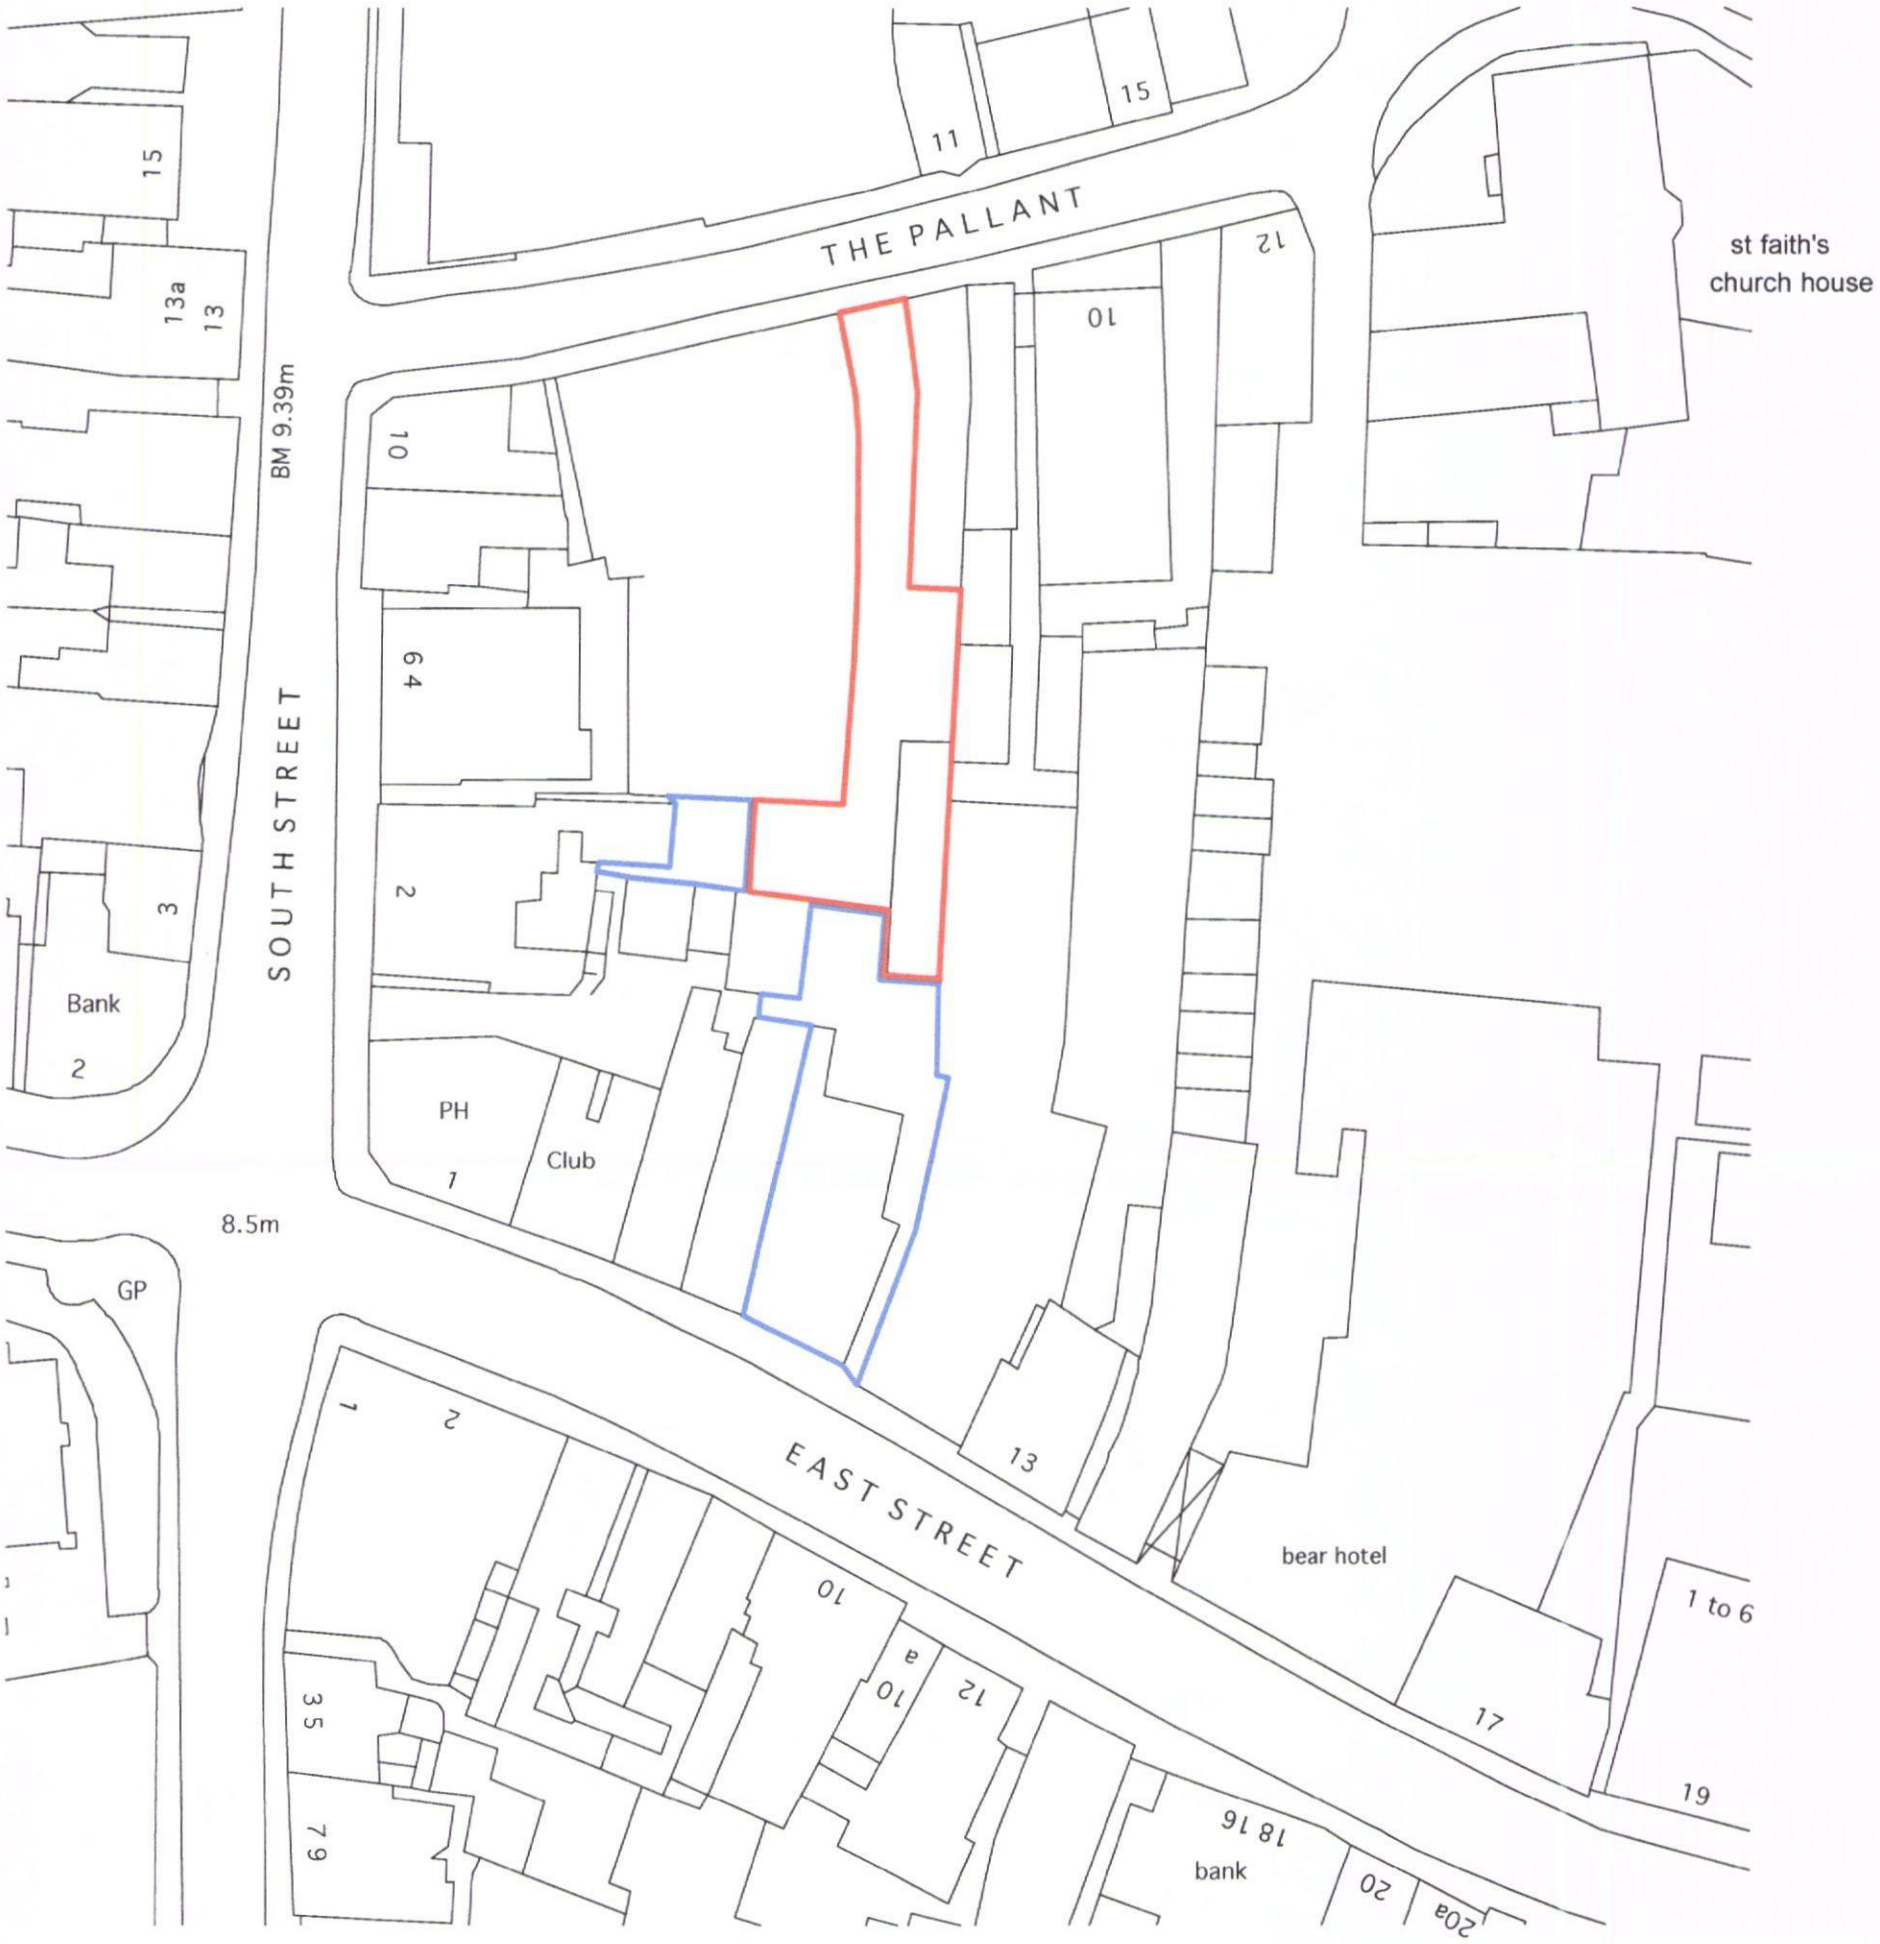

0 20 40 60 80 100 Metres

P + R ASSOCIATES CHARTERED ARCHITECTS	9 EAST STREET HAVANT HAMPSHIRE			LOCATION PLAN		
79 CALDER AVE. BROOKMANS PARK. HERTS. AL9 7AJ TEL. 01707 651492 FAX. 01707 649209	1:500	08-05-07	DS	1475	000	

HAVANT BOROUGH COUNCIL
17 JUN 2010
RECEIVED