


PERMIT

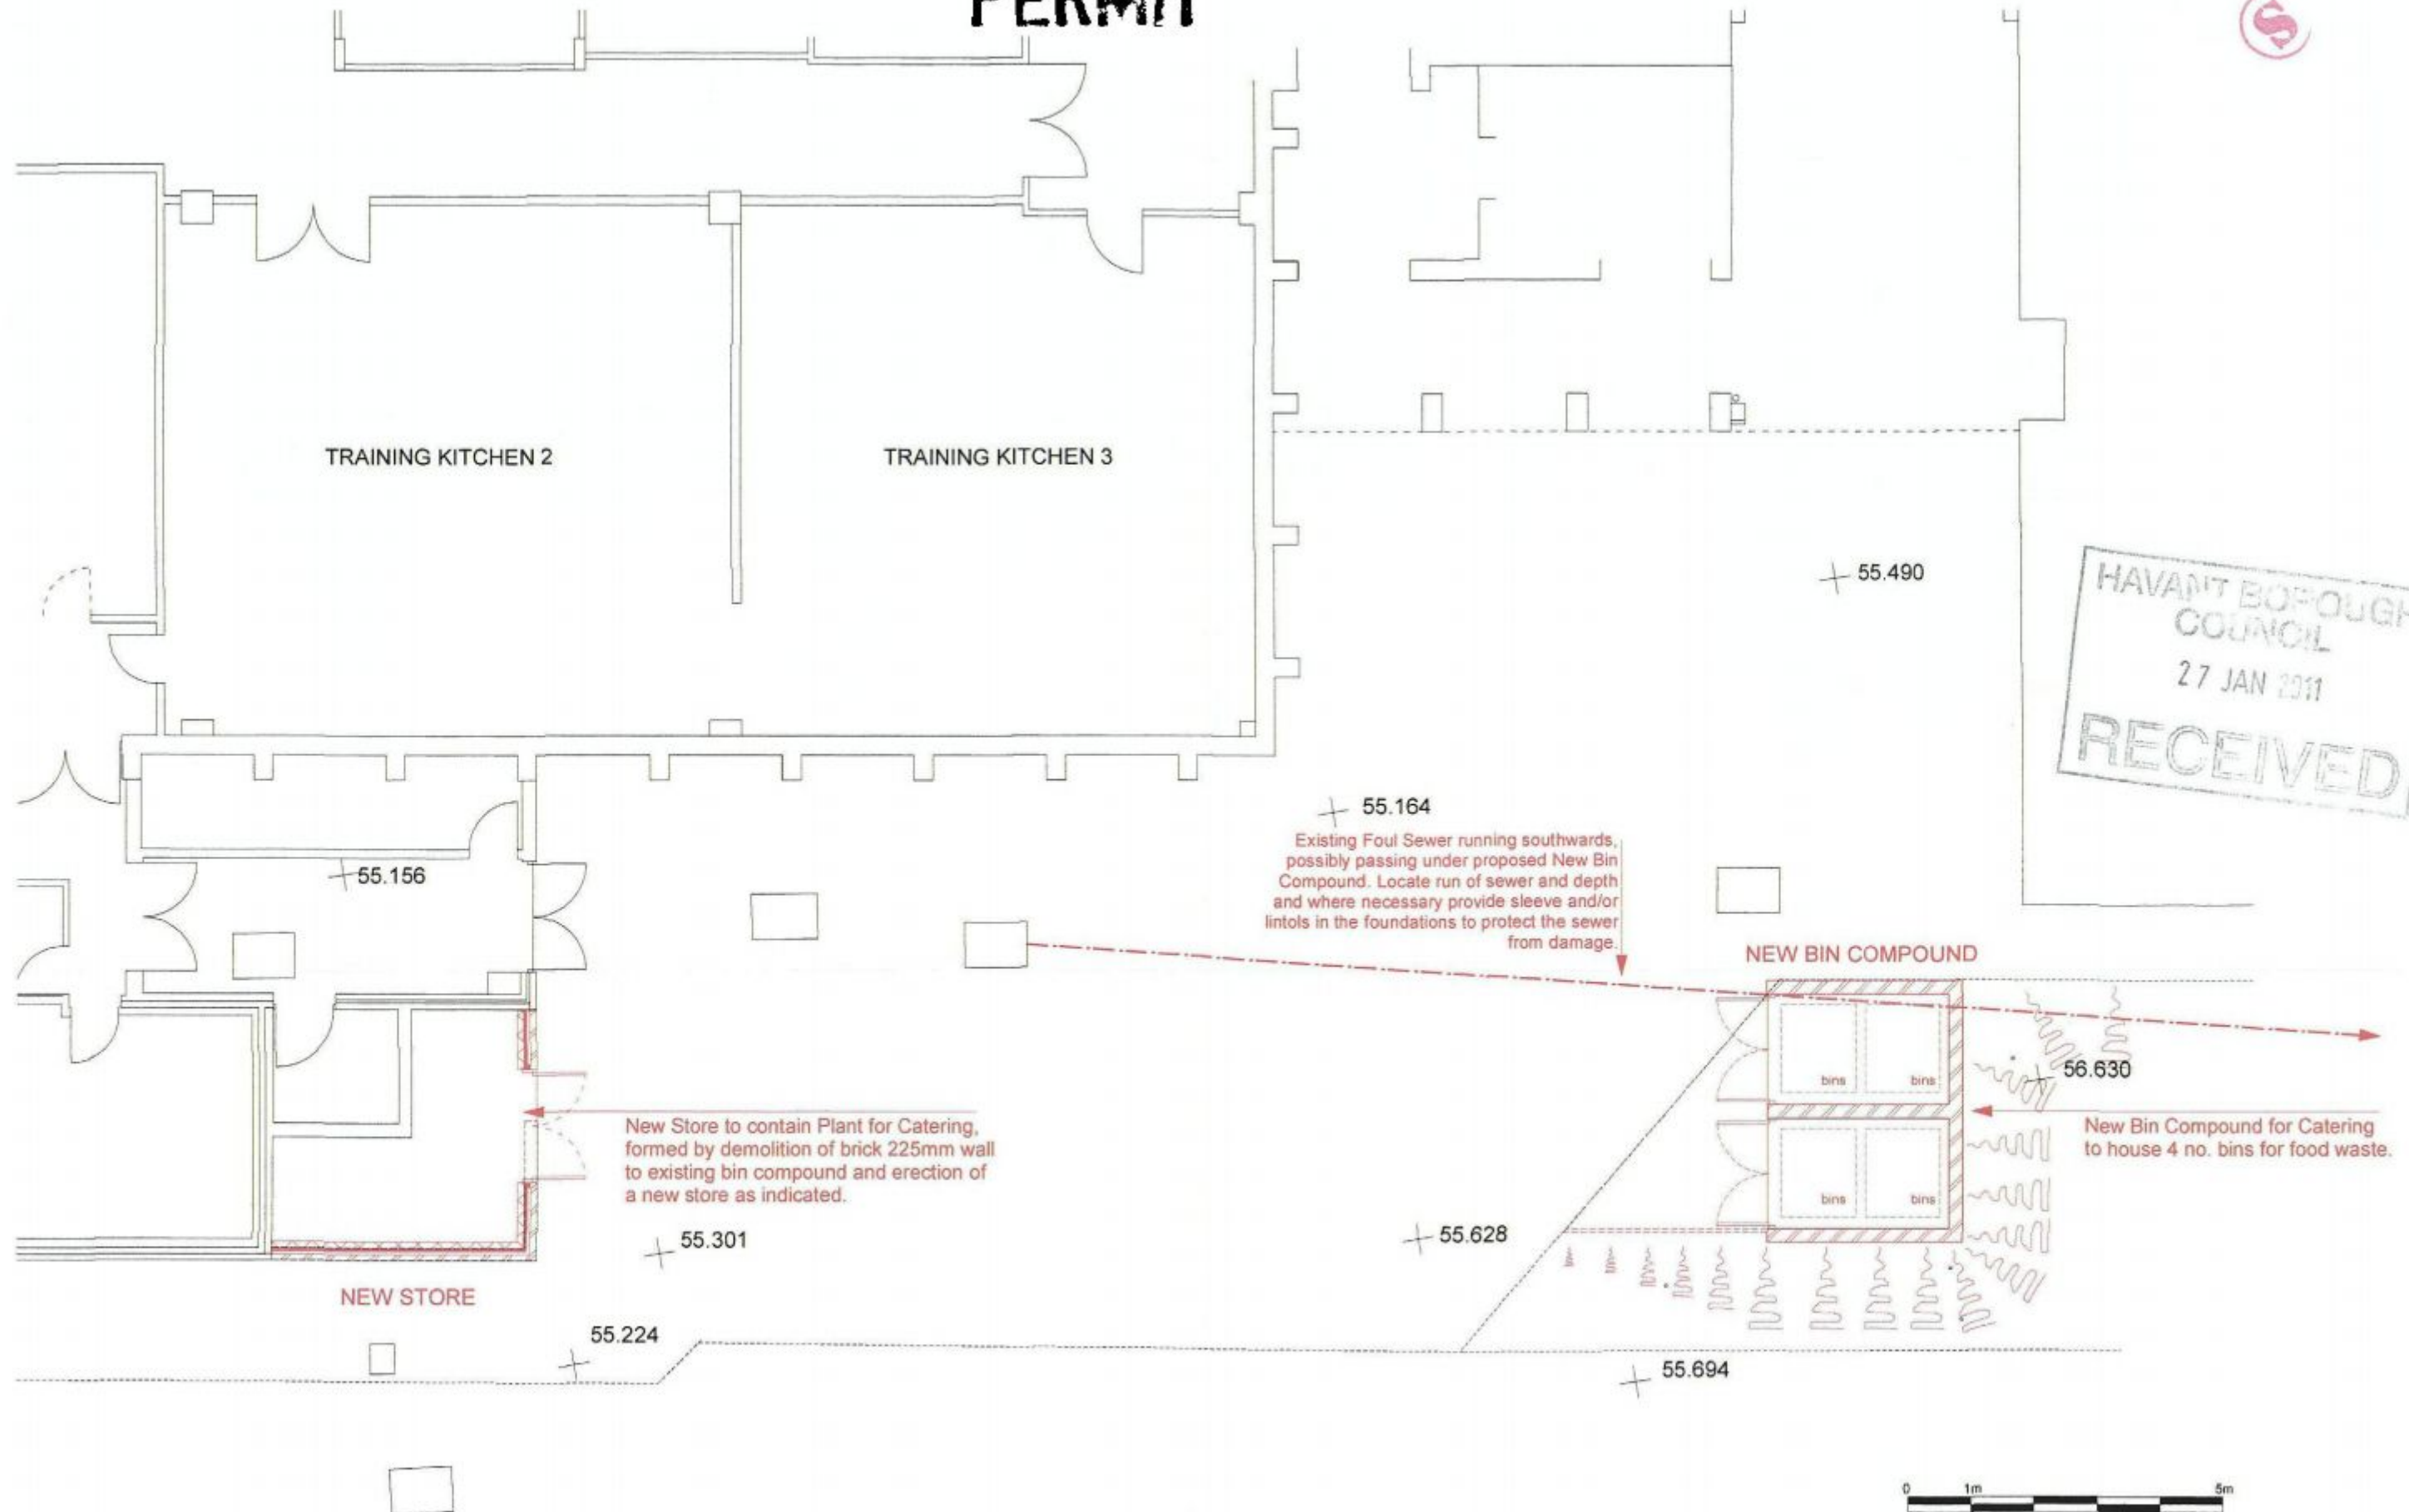

HAVANT BOROUGH
COUNCIL
27 JAN 2011
RECEIVED



ORIGINAL DRAWING A3

rev	description	date	by	 South Downs College, College Road, Havant PO7 8AA, tel: (02392) 841841				PROJECT South Downs College, College Road, Havant Catering Bin Compound and Store Alts.		
				SCALE 1:100 at A3	DATE Jan 11	DRAWN gd	FILE REF SDC-CateringBinStore -alts 11	SHEET CONTENTS Detail Layout Plan	DRAWING NO. E250111/04	REV -