


PERMIT

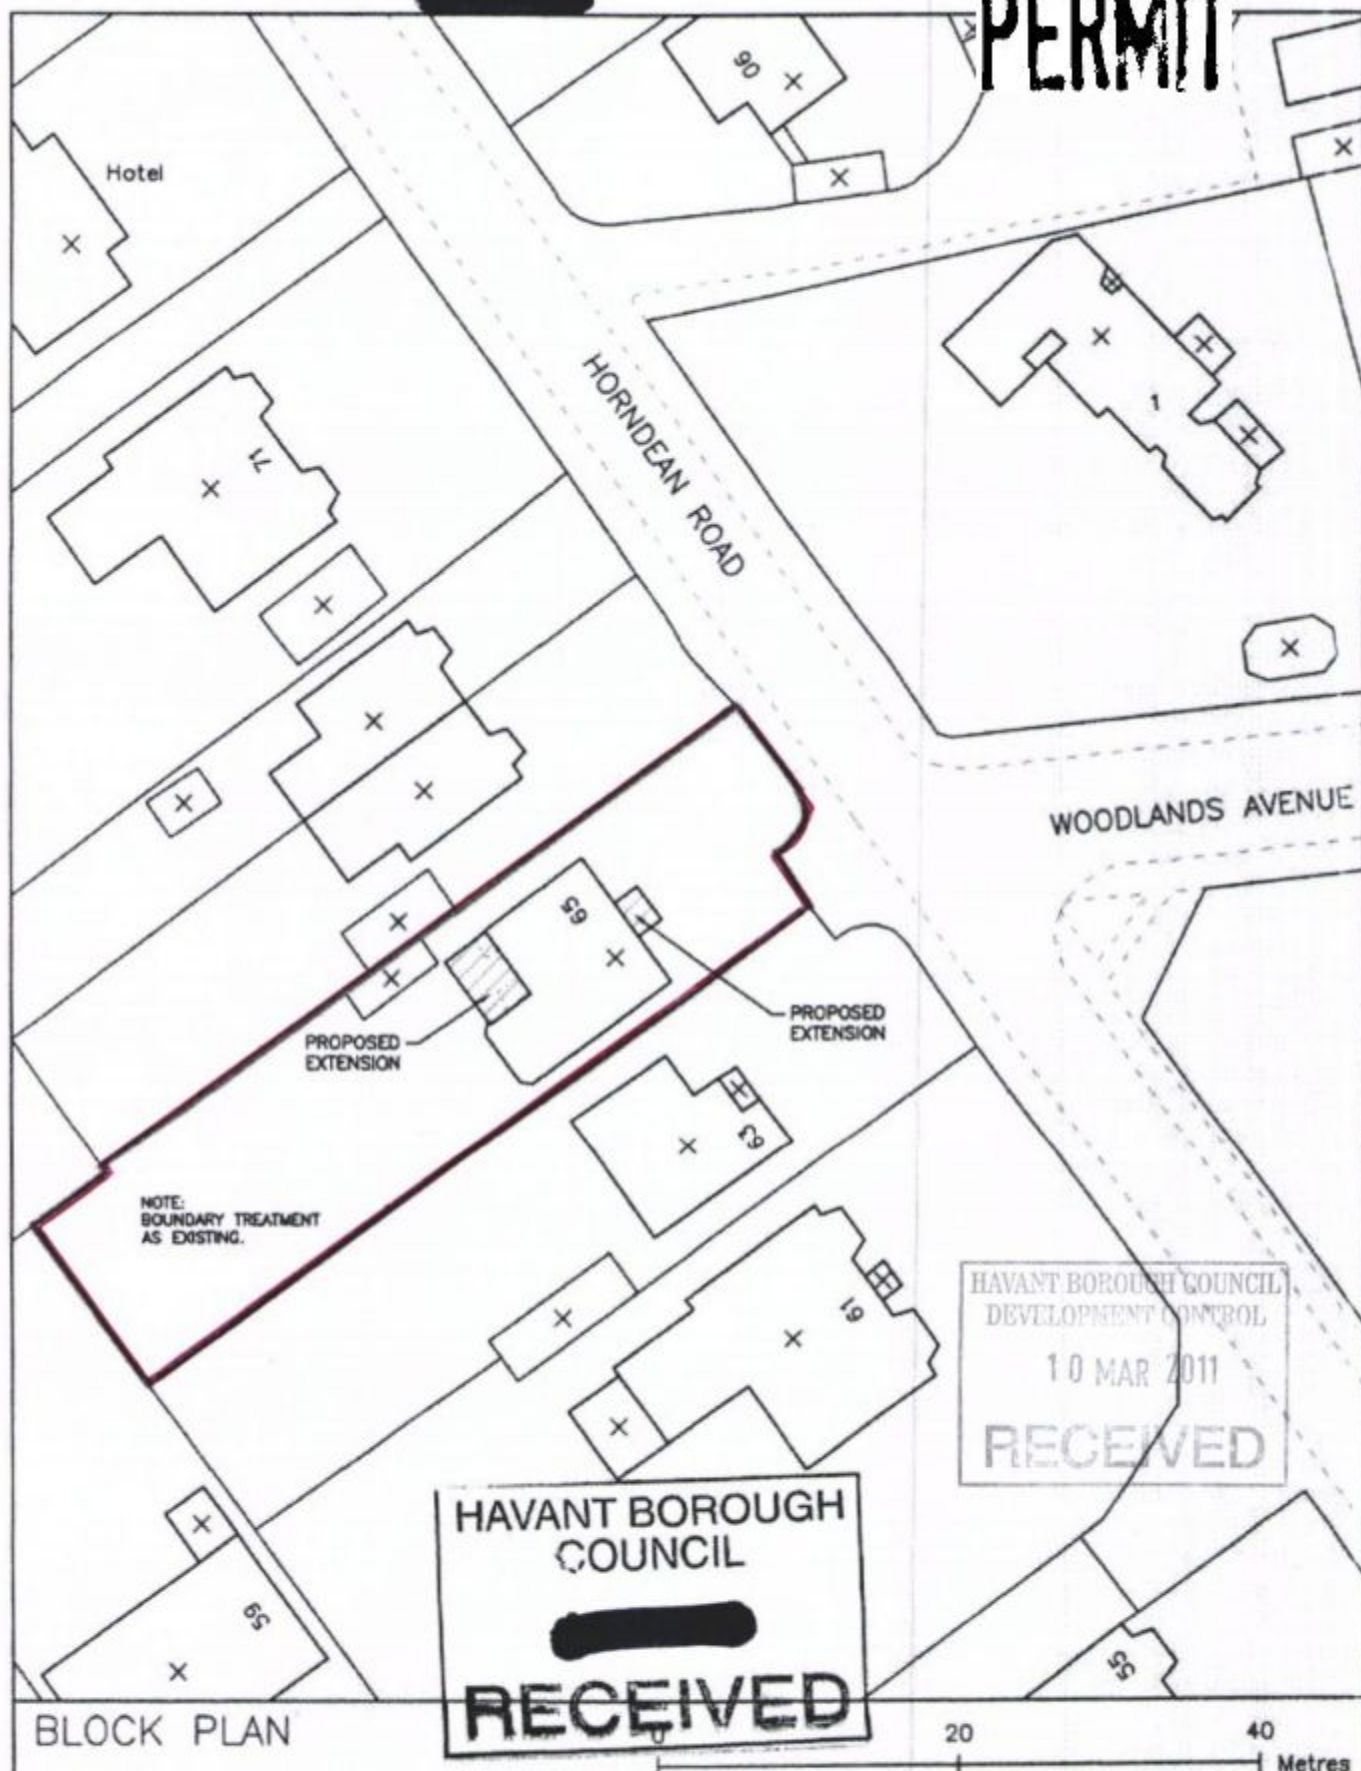

DWG. NO.:

BD450 BP01

DATE:

04 10 2010

SCALE

1:500 @ A4

ADDRESS OF SITE:

65 HORNDEN ROAD, EMSWORTH, HAMPSHIRE, PO10 7PU

OS LICENCE NO.:

932154 (license Type: IBU12)

OS MAP SUPPLIER:

BLACKWELL BUSINESS SERVICES (www.mdcentre.ordnancesurvey.co.uk)

DATE OF DOWNLOAD:

10 09 2010



CROWN COPYRIGHT 2010