



PERMIT

(1)

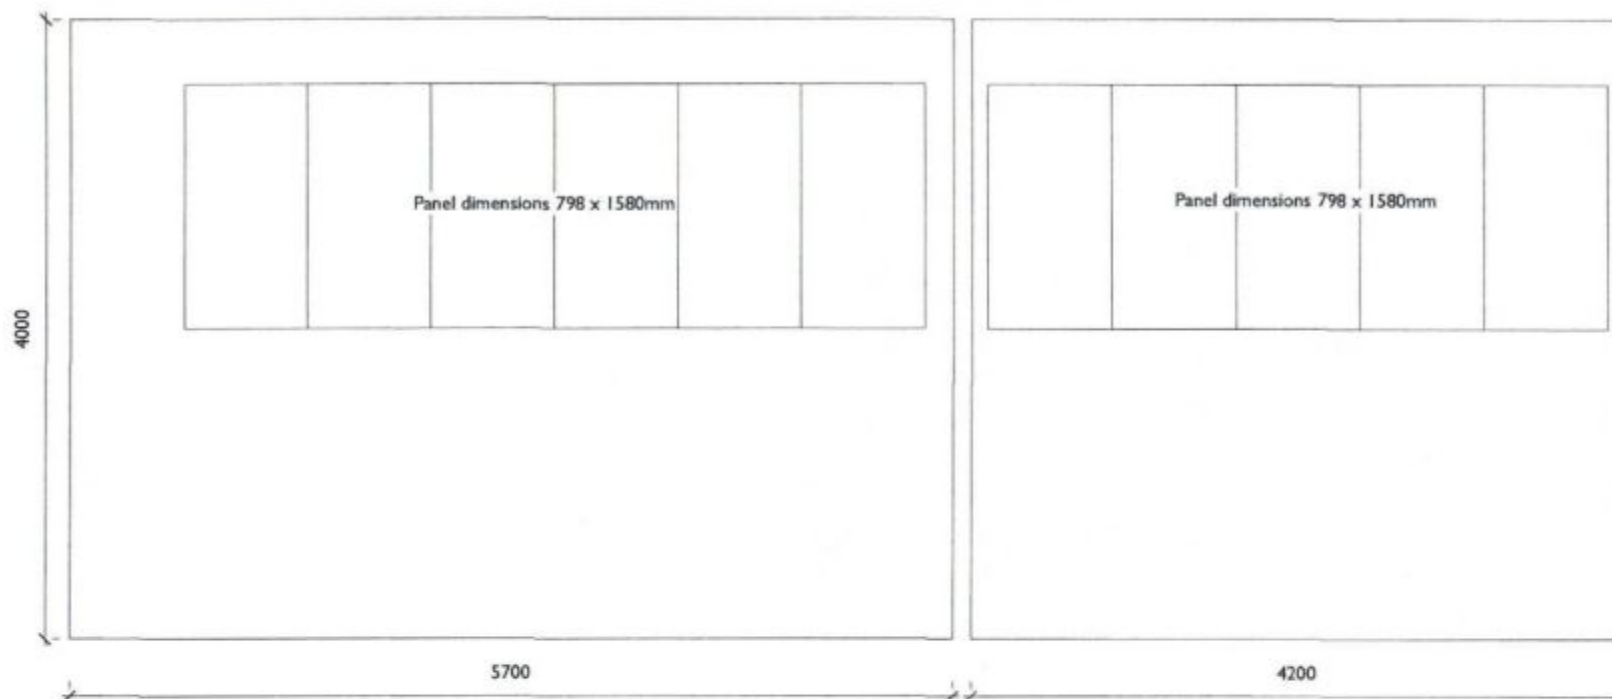

NAVANT BOROUGH
COUNCIL
14 OCT 2011
RECEIVED

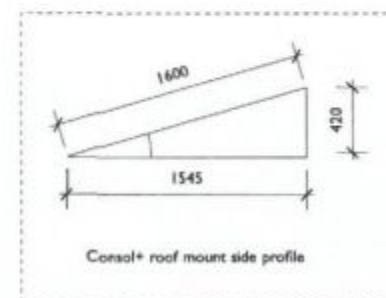

CLIENT NAME: Mrs Alston
PROPERTY: 28 Bath Road
Emsworth, PO10 7EA

Please do not scale from this drawing. Dimensions for information only. Verify all dimensions on site

DOCUMENT: Mrs Alston
DATED : 29-Sept-2011
AUTHOR: Matt Pascoe - South Coast Renewables