
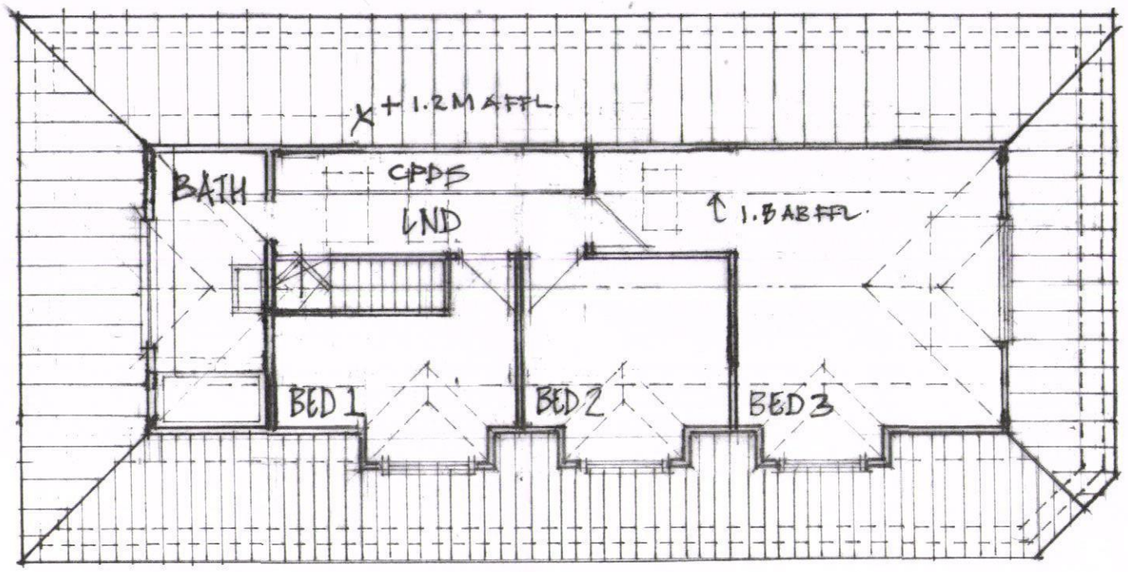


PROPOSED FIRST FLOOR PLAN: SCALE 1:100@A3

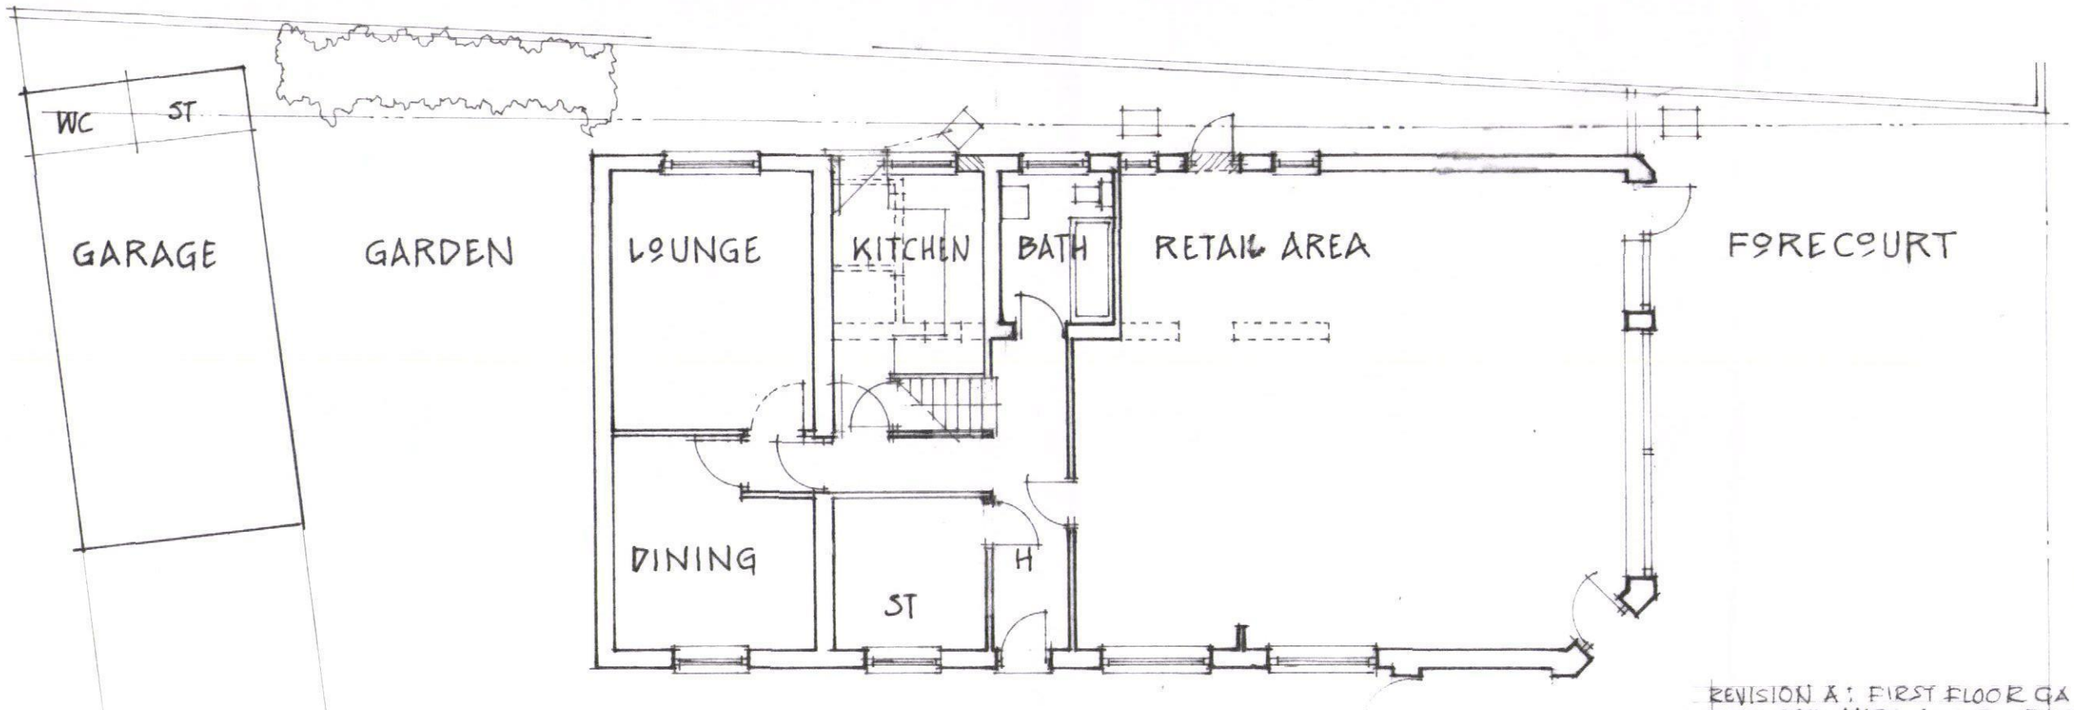

PROPOSED GROUND FLOOR PLAN
SCALE 1:100@A3

35 Sandy Point Road,
Hayling Island,
Hampshire. PO11 9RR.

Our ref: Y9111 / VA / LIR.
Designers & Surveyors.

HAVANT BOROUGH COUNCIL
13 DEC 2011
RECEIVED

REVISION A: FIRST FLOOR GA AMENDED: 12.12.2011. HIPS ADDED. DORMERS REMOVED FROM EAST ELEVATION.

Architectural Planning limited.
Building Designers & Surveyors
1A Nutbourne Road, Hayling Island.
Hants. PO119RT.

PROPOSED ALTERATIONS AND IMPROVEMENTS TO CHARLIES FARM STORES, SANDY POINT ROAD, HAYLING ISLAND. PROPOSED GROUND FLOOR PLAN. Scale 1: 100 @ A3. JULY 2011: 9013-05.