



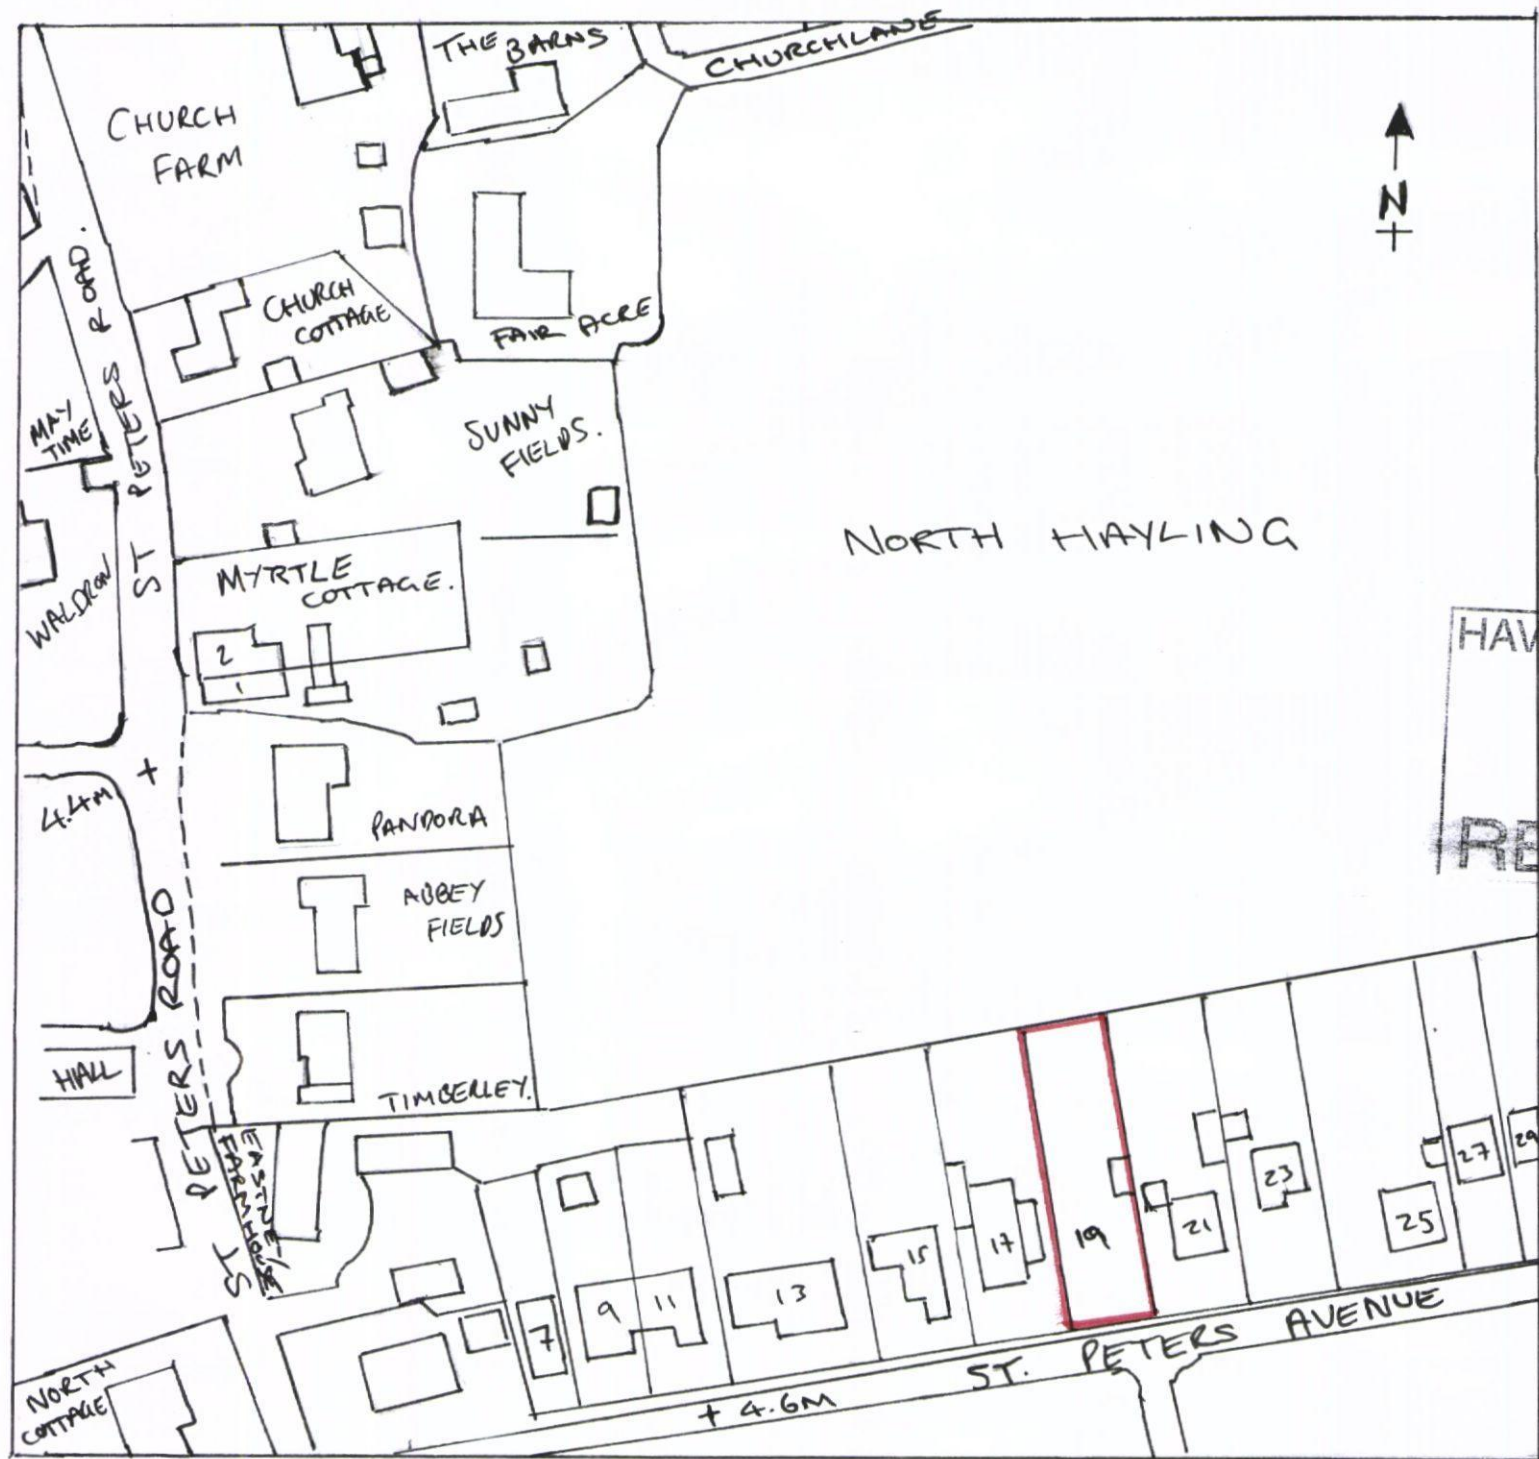

SCALE
1:1250.
SITE PLAN
+ SURFACE LEVEL
(M)

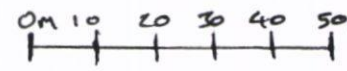

HAVANT BOROUGH
COUNCIL
22 NOV 2011
RECEIVED