


PERMIT

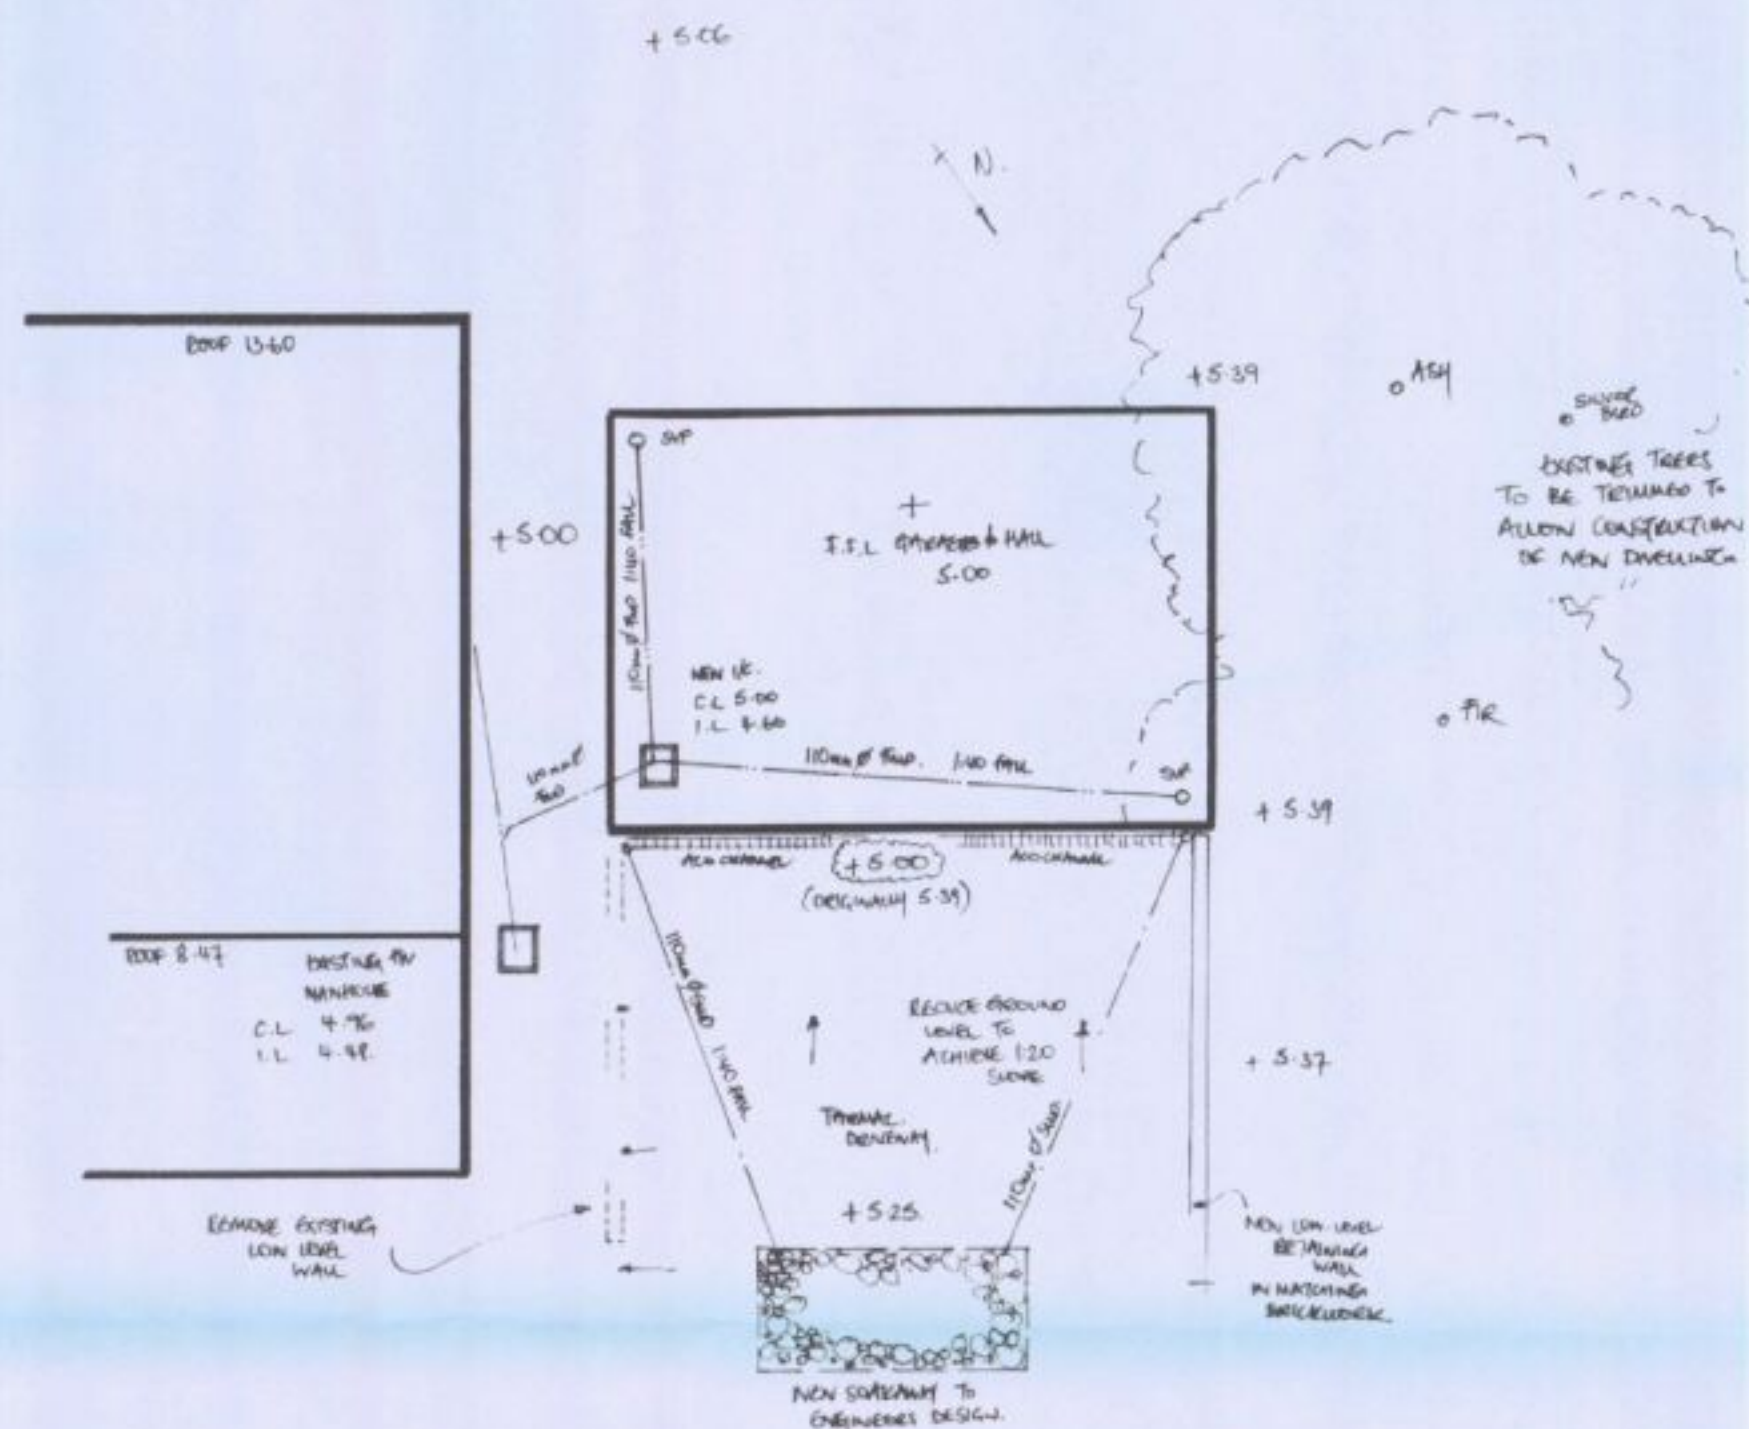

Site Plan 1:100.

Proposed New Dwelling
R/O 20 Tanners Ridge
Waterlooville
Hampshire

003 - Proposed Site Plan
July 2010 - Rev A

This is not a specification of works, but has only been produced for the purposes of gaining local authority approval. Drawings to be read in conjunction with the Building Notes and Structural Calculations. No works to commence until full Building Regulation approval has been granted. Builder to check all scaled and stated dimensions prior to commencement, including spans of structural members.

PMG
SurveyingPlanDrawingConsultancy

PMG (Building Design & Consultancy) Ltd
20 Bluebell Way,
Whiteley, Fareham,
Hampshire PO15 7FF
Tel: 07796 124247
Email: paul@pmgtd.co.uk
www.pmgtd.co.uk

RECEIVED
24 AUG 2013
HAVANT BOROUGH
COUNCIL