PERMIT

NOTES:
Do not Scale from this Drawing except for planning purposes.
First floor layout and drainage is shown as indicative only
This drawing is the copyright of MF Designs Ltd.

HAVANT BOROUGH COUNCIL
25 JUN 2010
RECEIVED

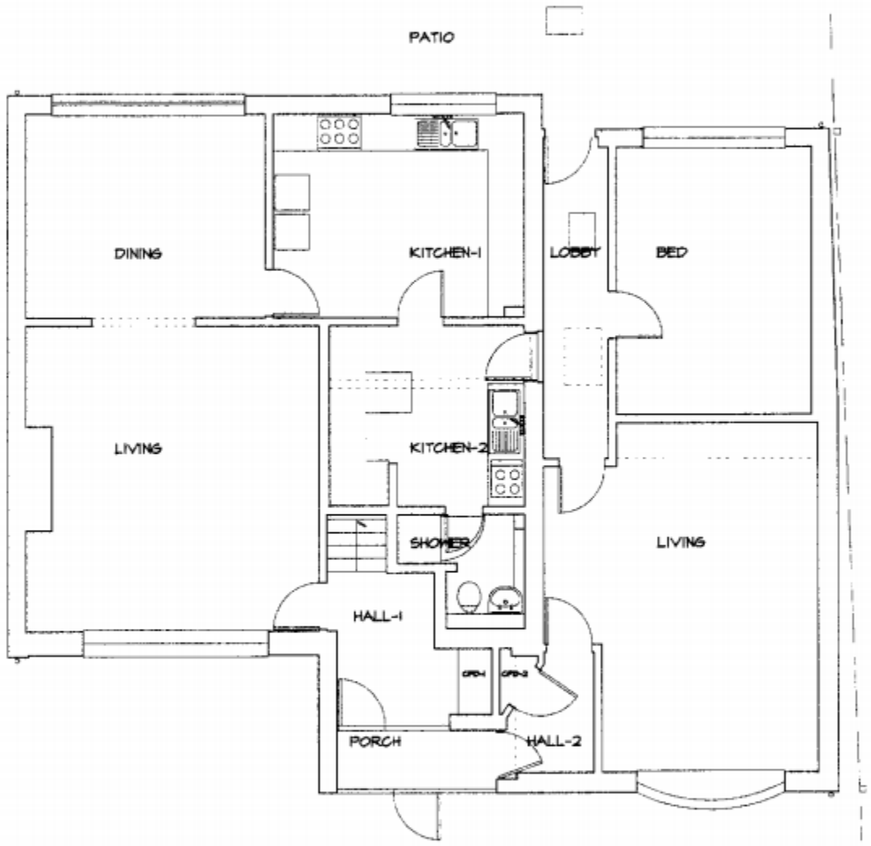

Ground

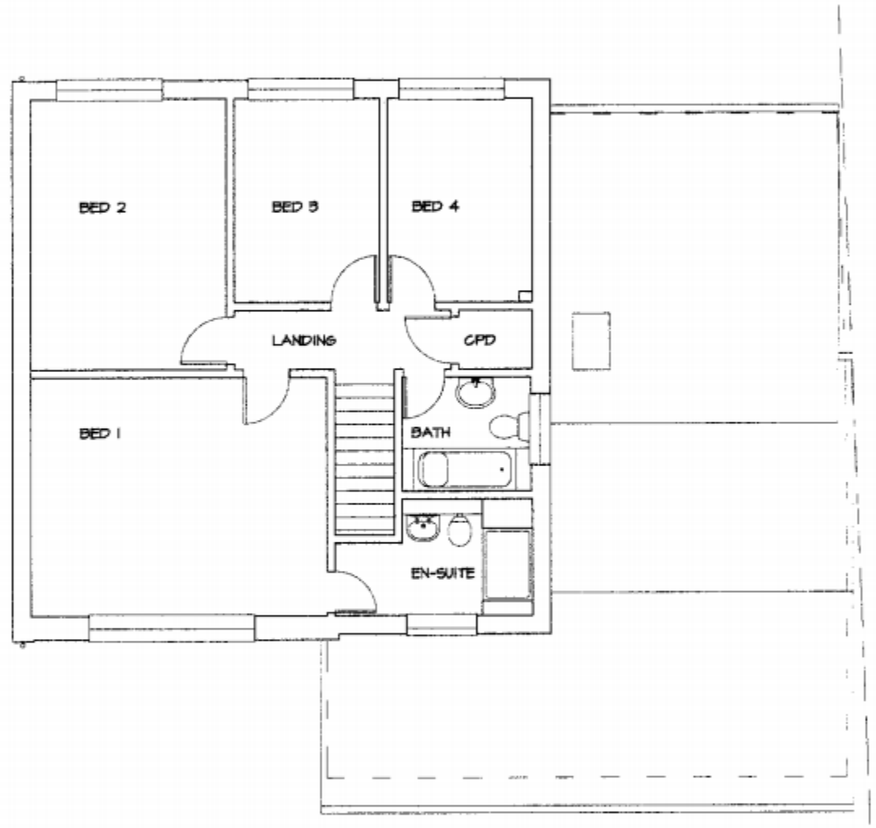

First

EXTENSIONS AND ALTERATIONS - EXISTING SURVEY
1a SPINDLE CLOSE, DENVILLES, HAVANT. PO9 2PX

NORTH

mf designs ltd
Chartered Architects
12 Wensley Gardens • Emsworth • Hampshire • PO10 7RA t: 01243 377766
Director: Martin Farrer RIBA • Co Registration No.4507379 e: admin@mfdesigns.org.uk

Date: May 2010 Job No: 3002
Scale: 1:100 Drg No: 100