PERMIT

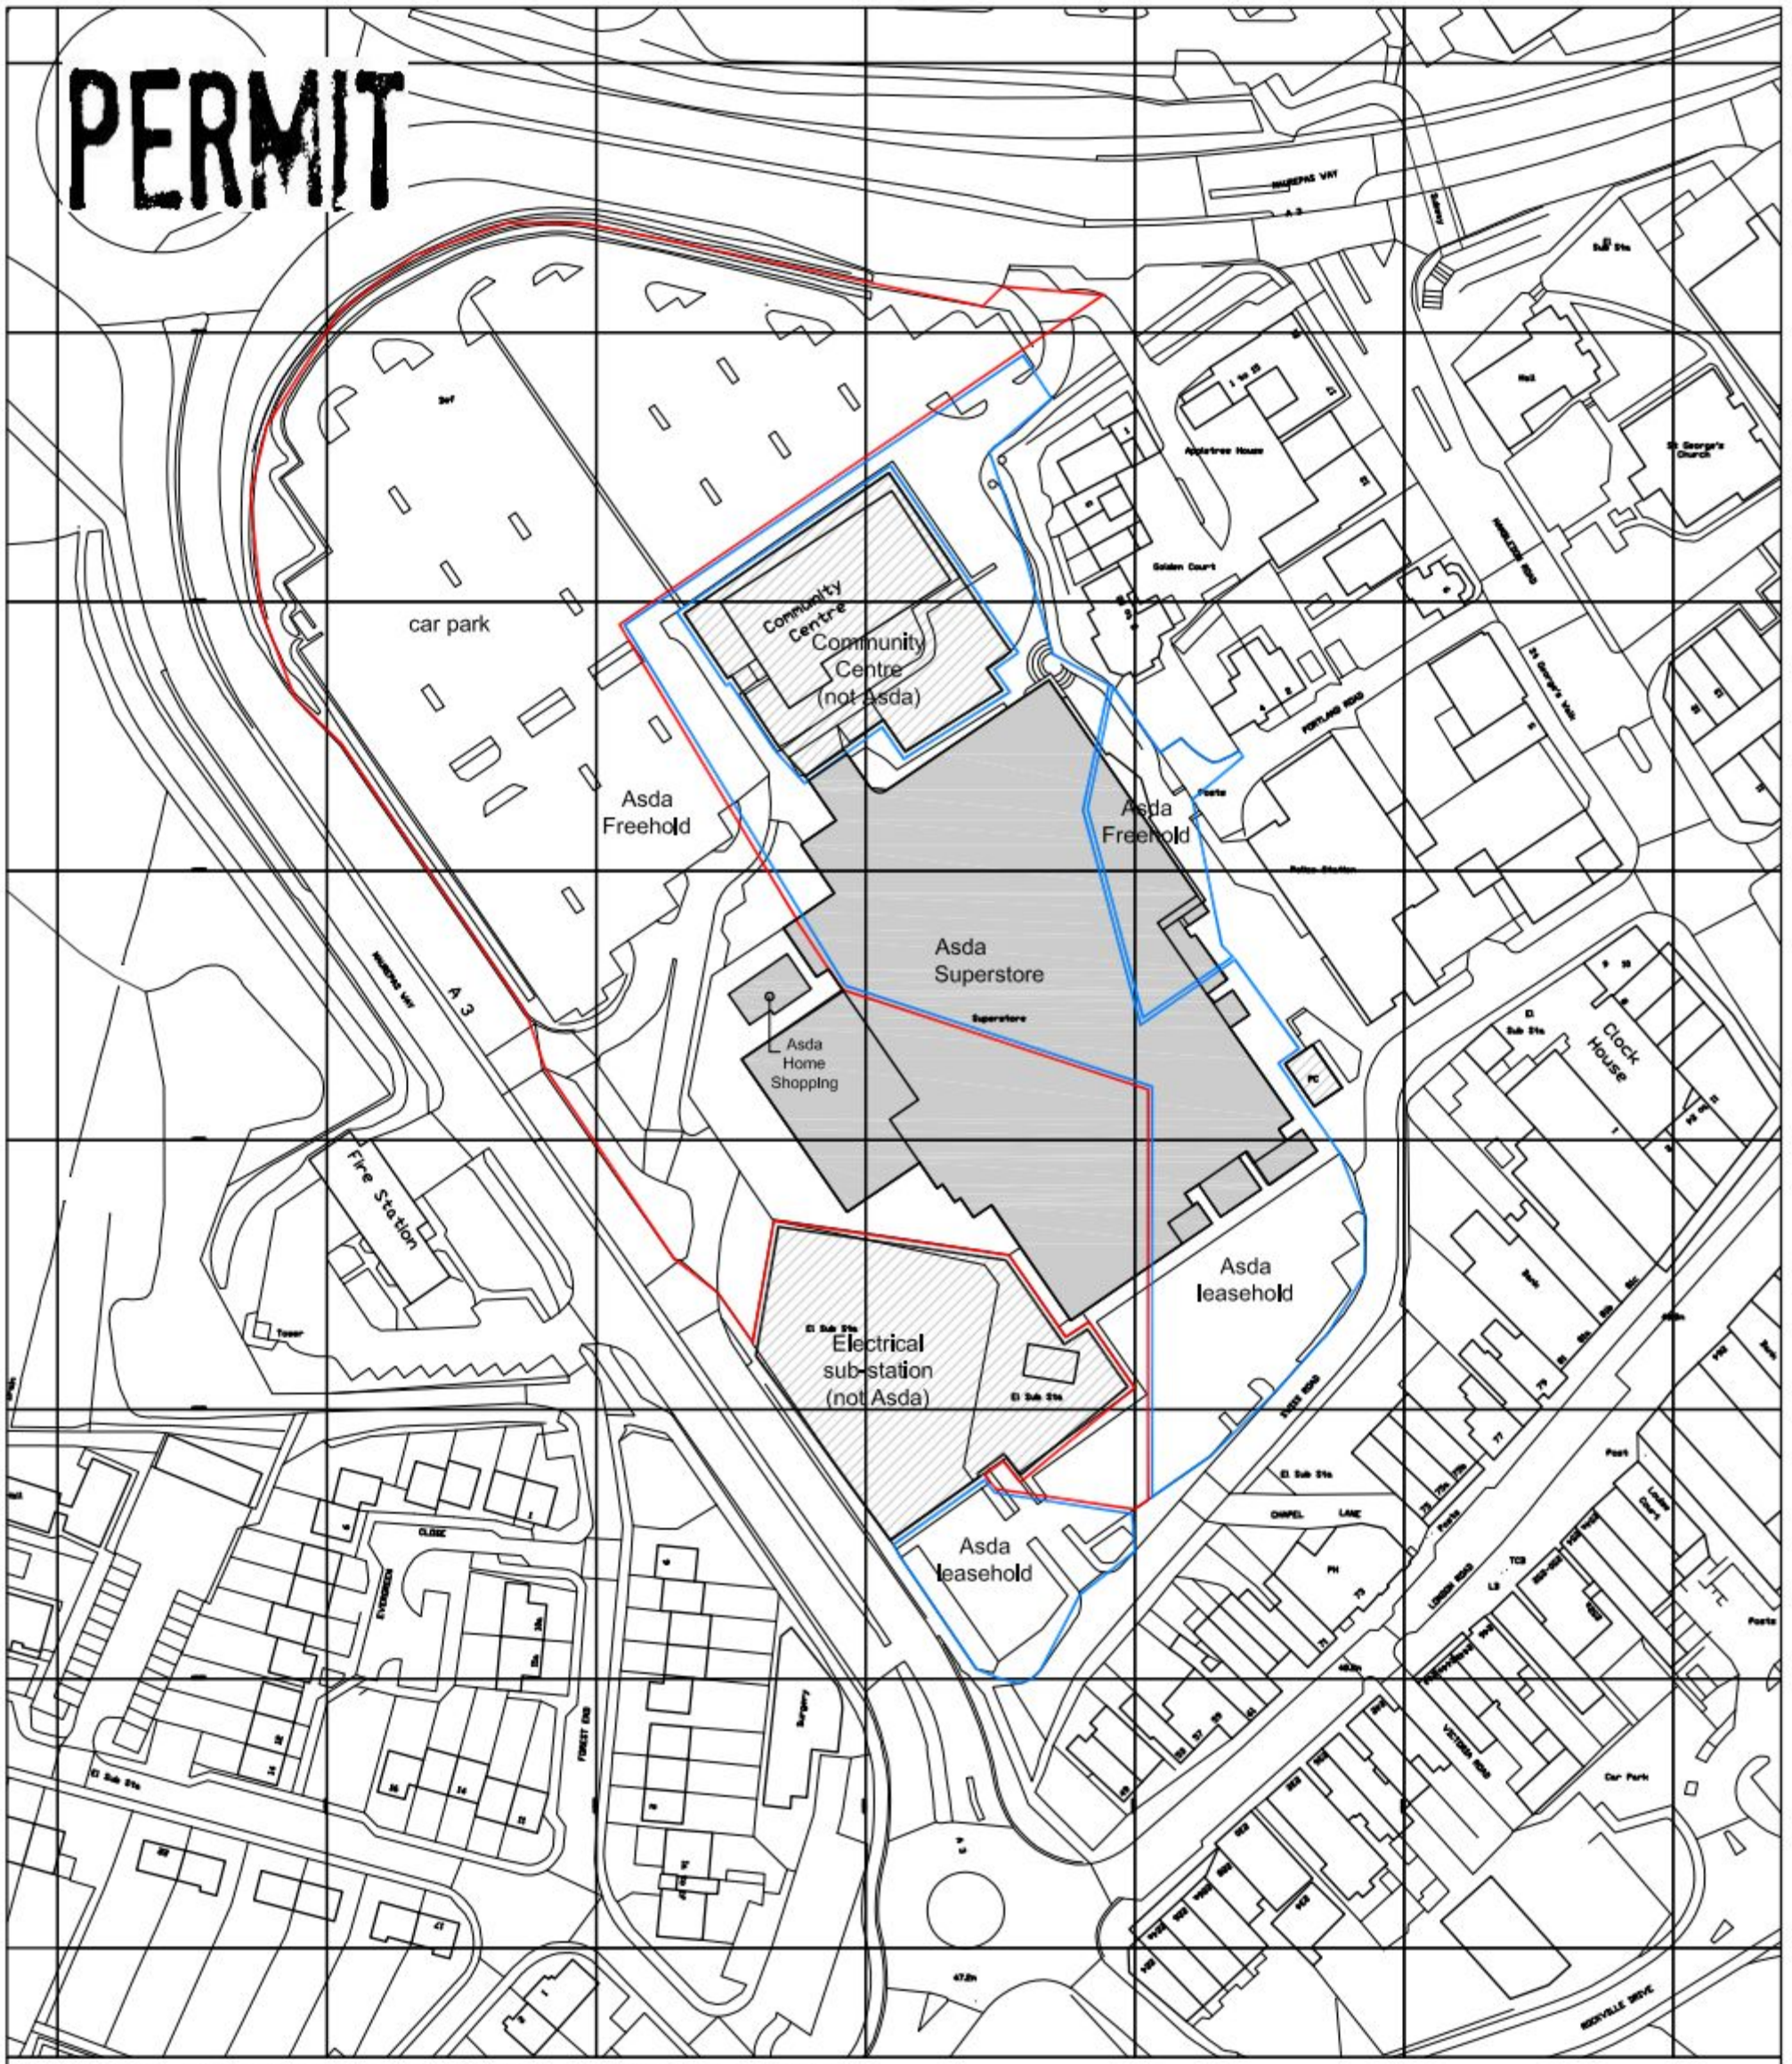

N

scale 1:1250@A3

Asda Waterlooville
Home Shopping

O.S. Site Location Plan

1133-90-02