PERMIT

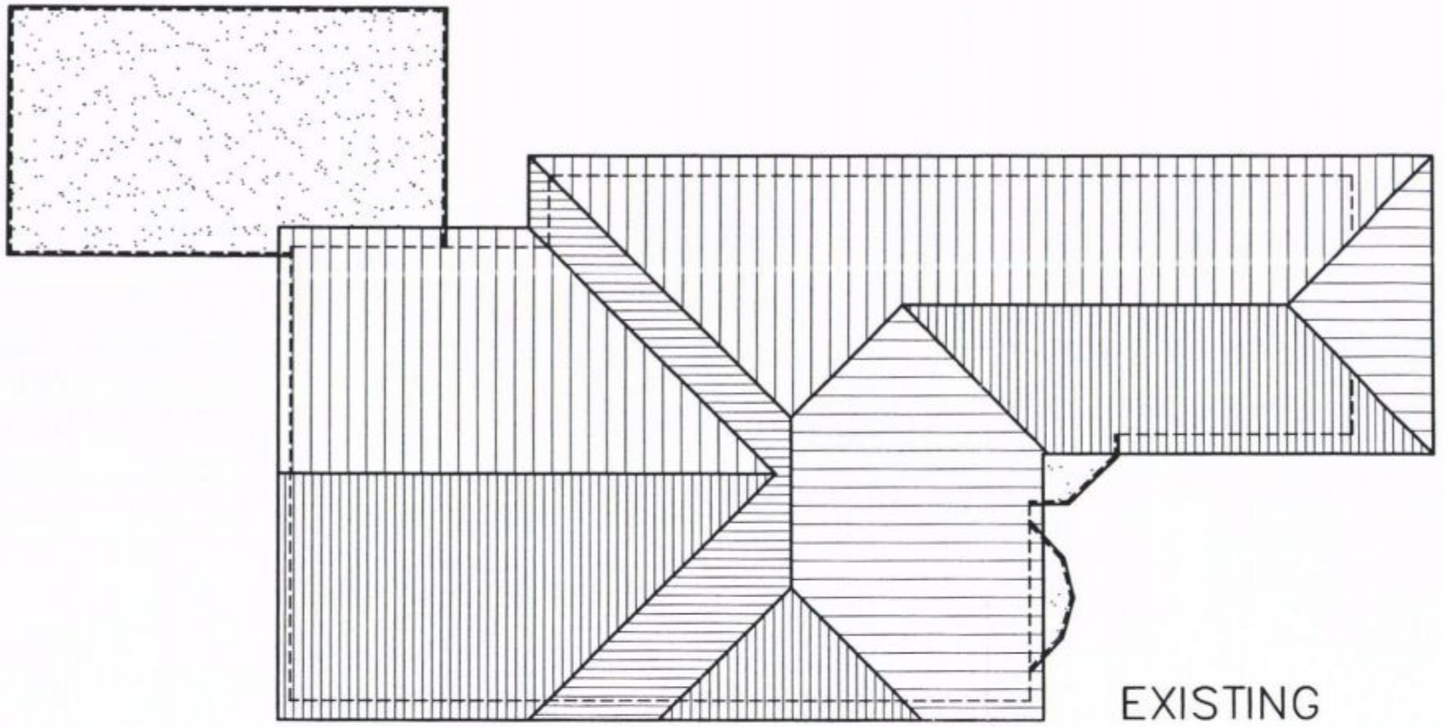

EXISTING

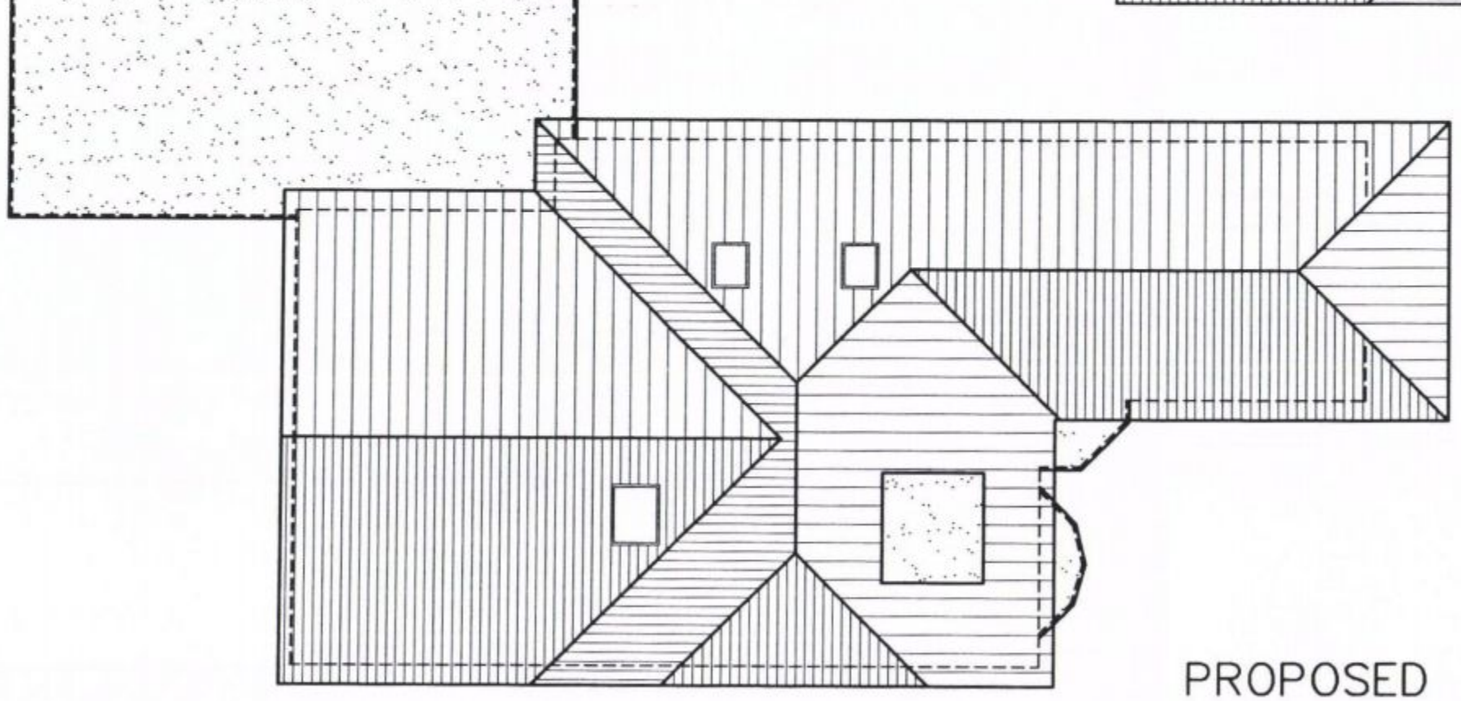

PROPOSED

HAVANT BOROUGH COUNCIL
06 MAY 2011
RECEIVED

60b Hulbert Road
Bedhampton

ROOF PLANS

Revisions

A.
B.
C.

Martin Critchley
Consultants Ltd.
First Floor, 7 North Street
Havant, Hampshire, PO9 1PW
023 92 474 919
critchleyarchitect@hotmail.com

Scale A1 = 1:50, A3 = 1:100
Date 03/05/11
Drawn MHC/ALB

0049–304°

metres 10 20 30