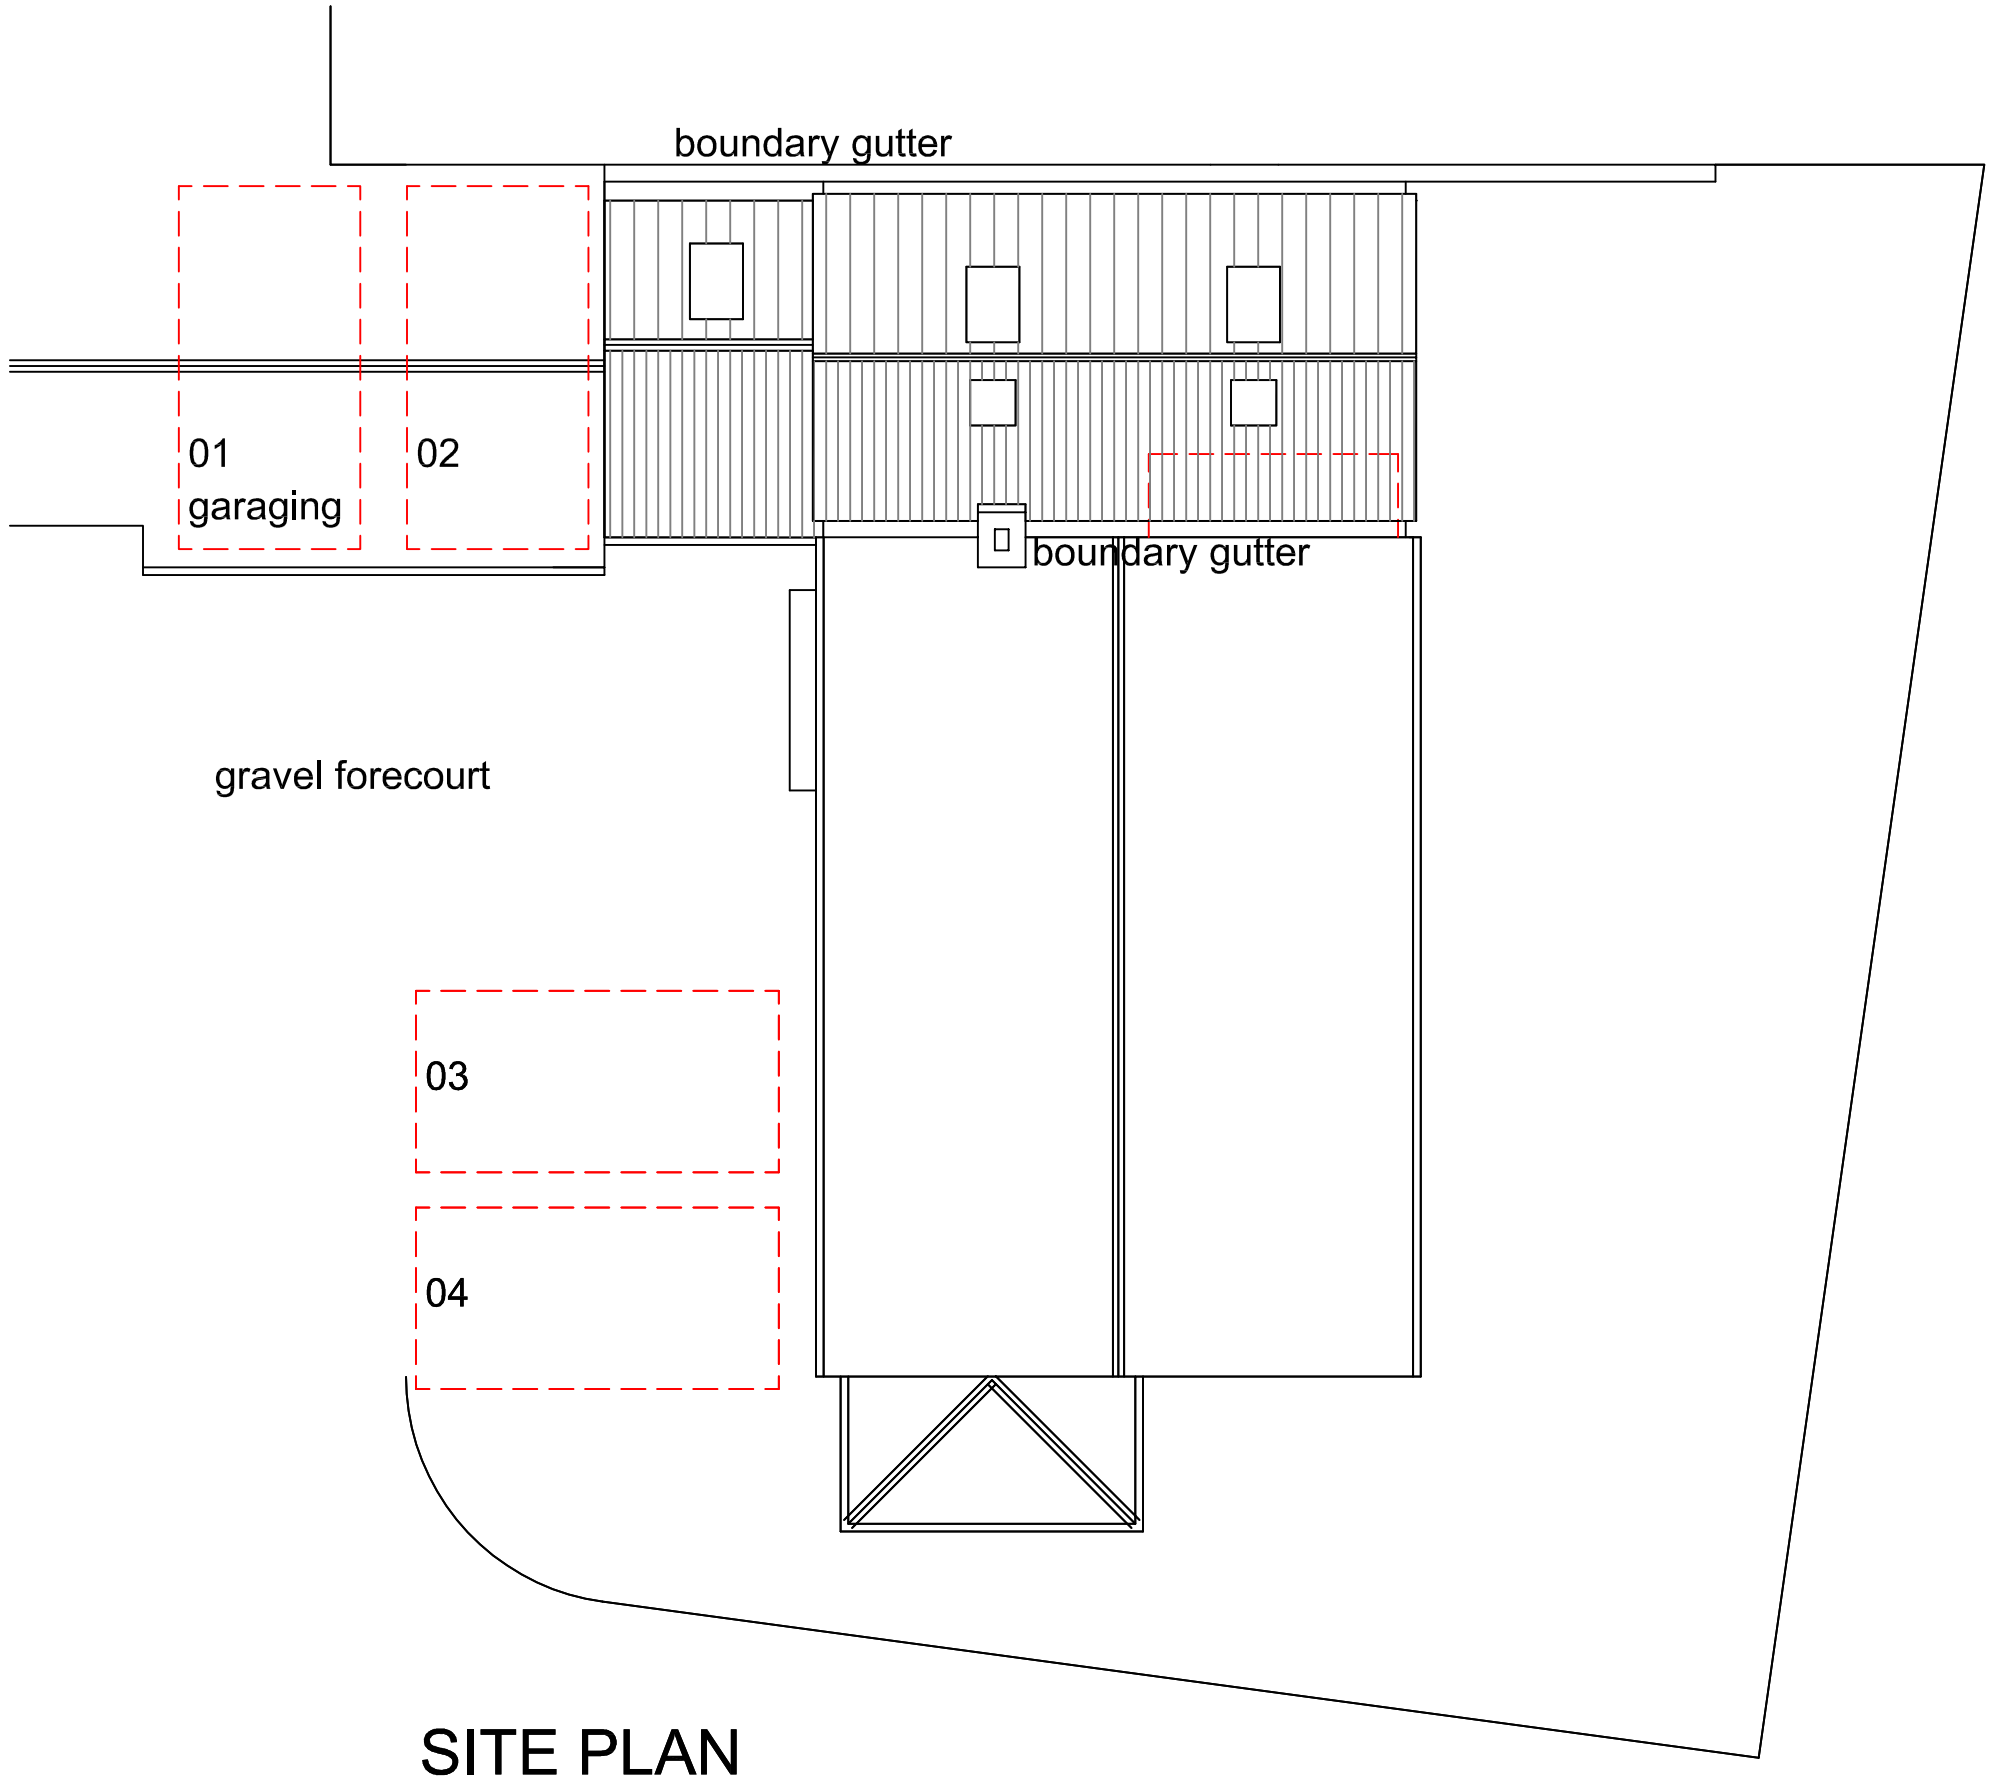

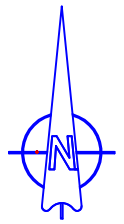

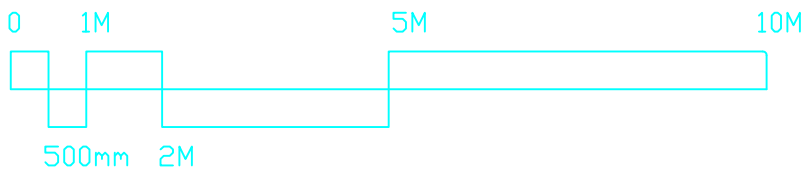

SITE PLAN

SCALE
1/100

DATE
April 11

CONTRACTOR MUST CHECK ALL DIMENSIONS ON SITE ONLY FIGURED DIMENSIONS ARE TO BE WORKED FROM DISCREPANCIES MUST BE REPORTED TO THE ARCHITECT BEFORE PROCEEDING
© COPYRIGHT

AUTHOR
PG

TITLE
Proposed Workshop
3-4, The Mews
Langstone High Street

DETAIL
Parking Arrangements

DRAWING No
11/43/02

A	B	C	D	E	F	G	H
J	K	L	M	N	P	Q	R
S	T	U	V	W	X	Y	Z

PETER GALLOWAY PARTNERSHIP
pgp
ARCHITECTS
BURGAN HOUSE, 8/10 EAST STREET,
HAVANT, HAMPSHIRE PO9 1AQ
TEL 02392 472650 FAX 02392 472702