HAVANT BOROUGH COUNCIL
21 FEB 2011
RECEIVED

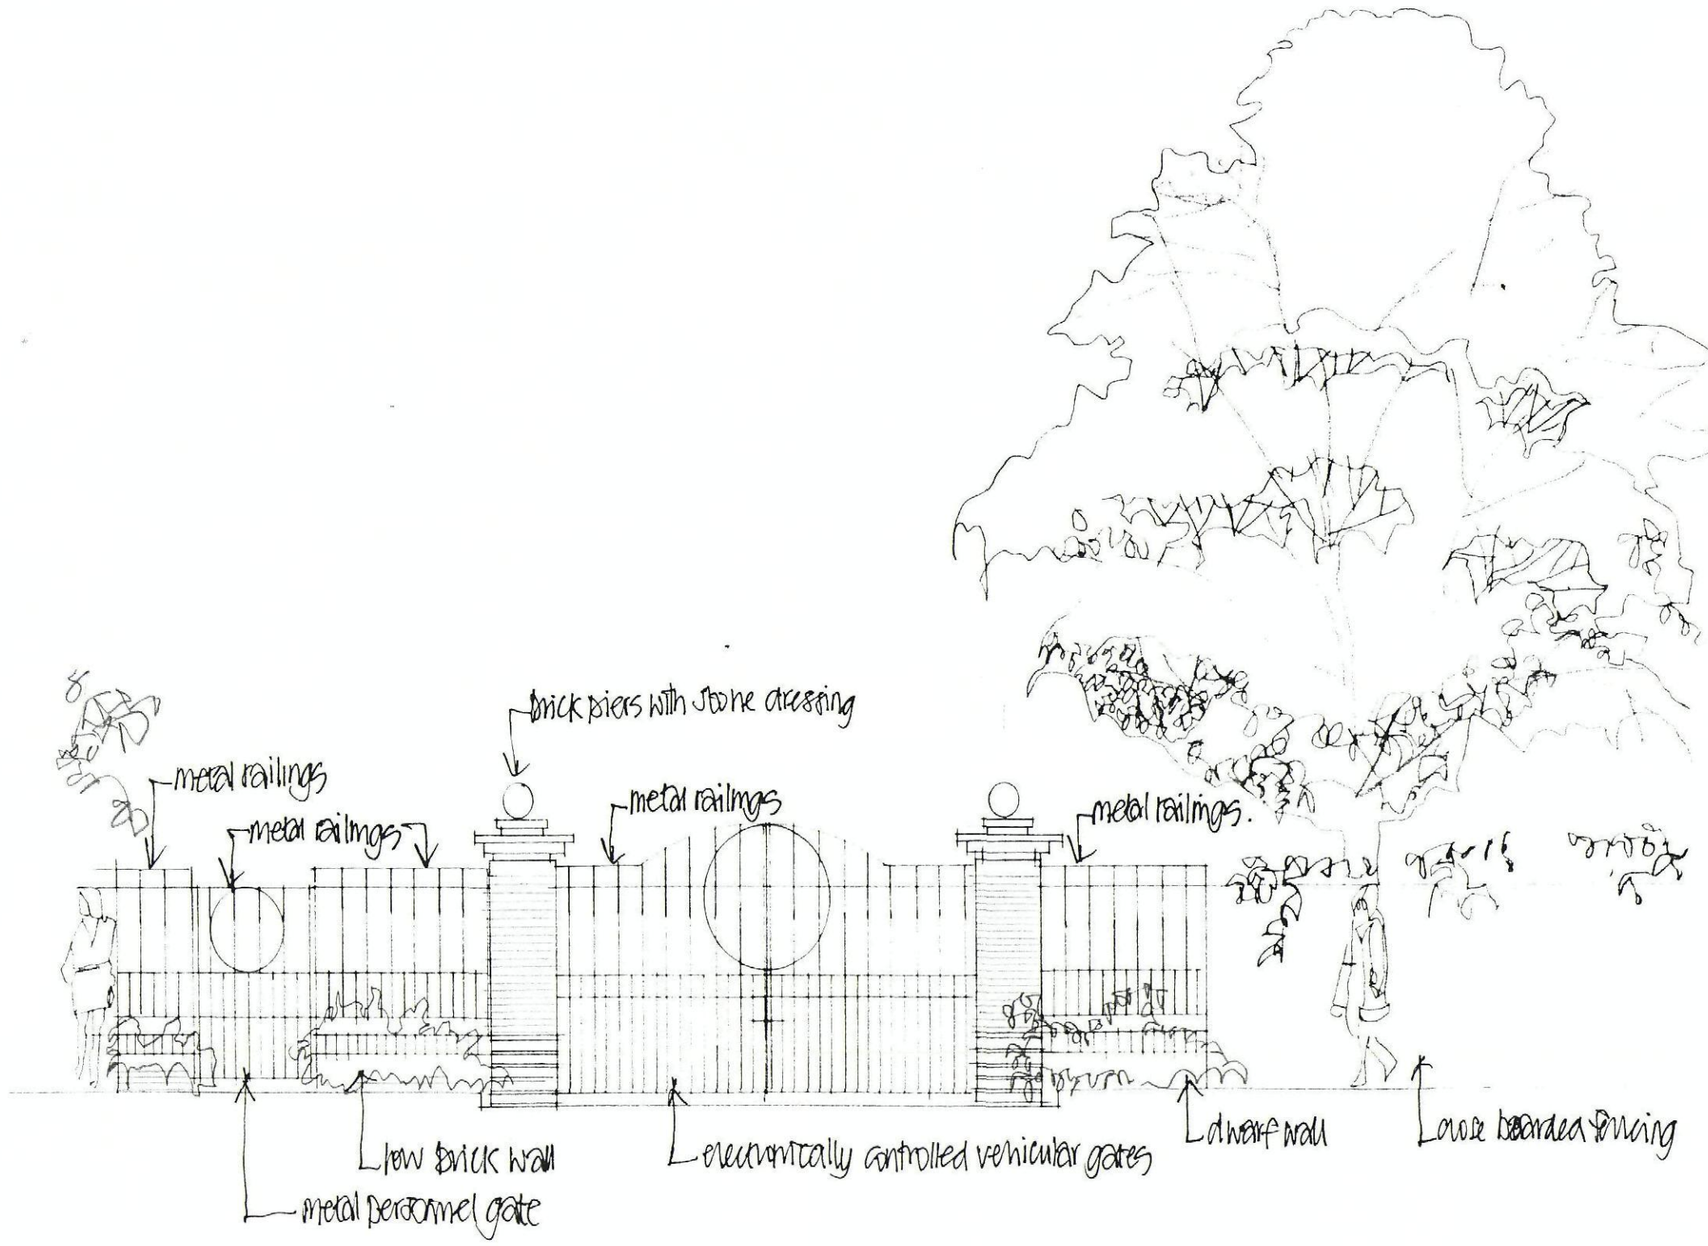

Front Elevation of Gated Entrance to Site at 41 Station Road Hayling Island

1:50

18th February 2011

Edward Gaush + Associates.