
10/55212/002

HAVANT BOROUGH COUNCIL
DEVELOPMENT CONTROL
03 FEB 2010
RECEIVED

Ordnance Survey®

OS Sitemap®

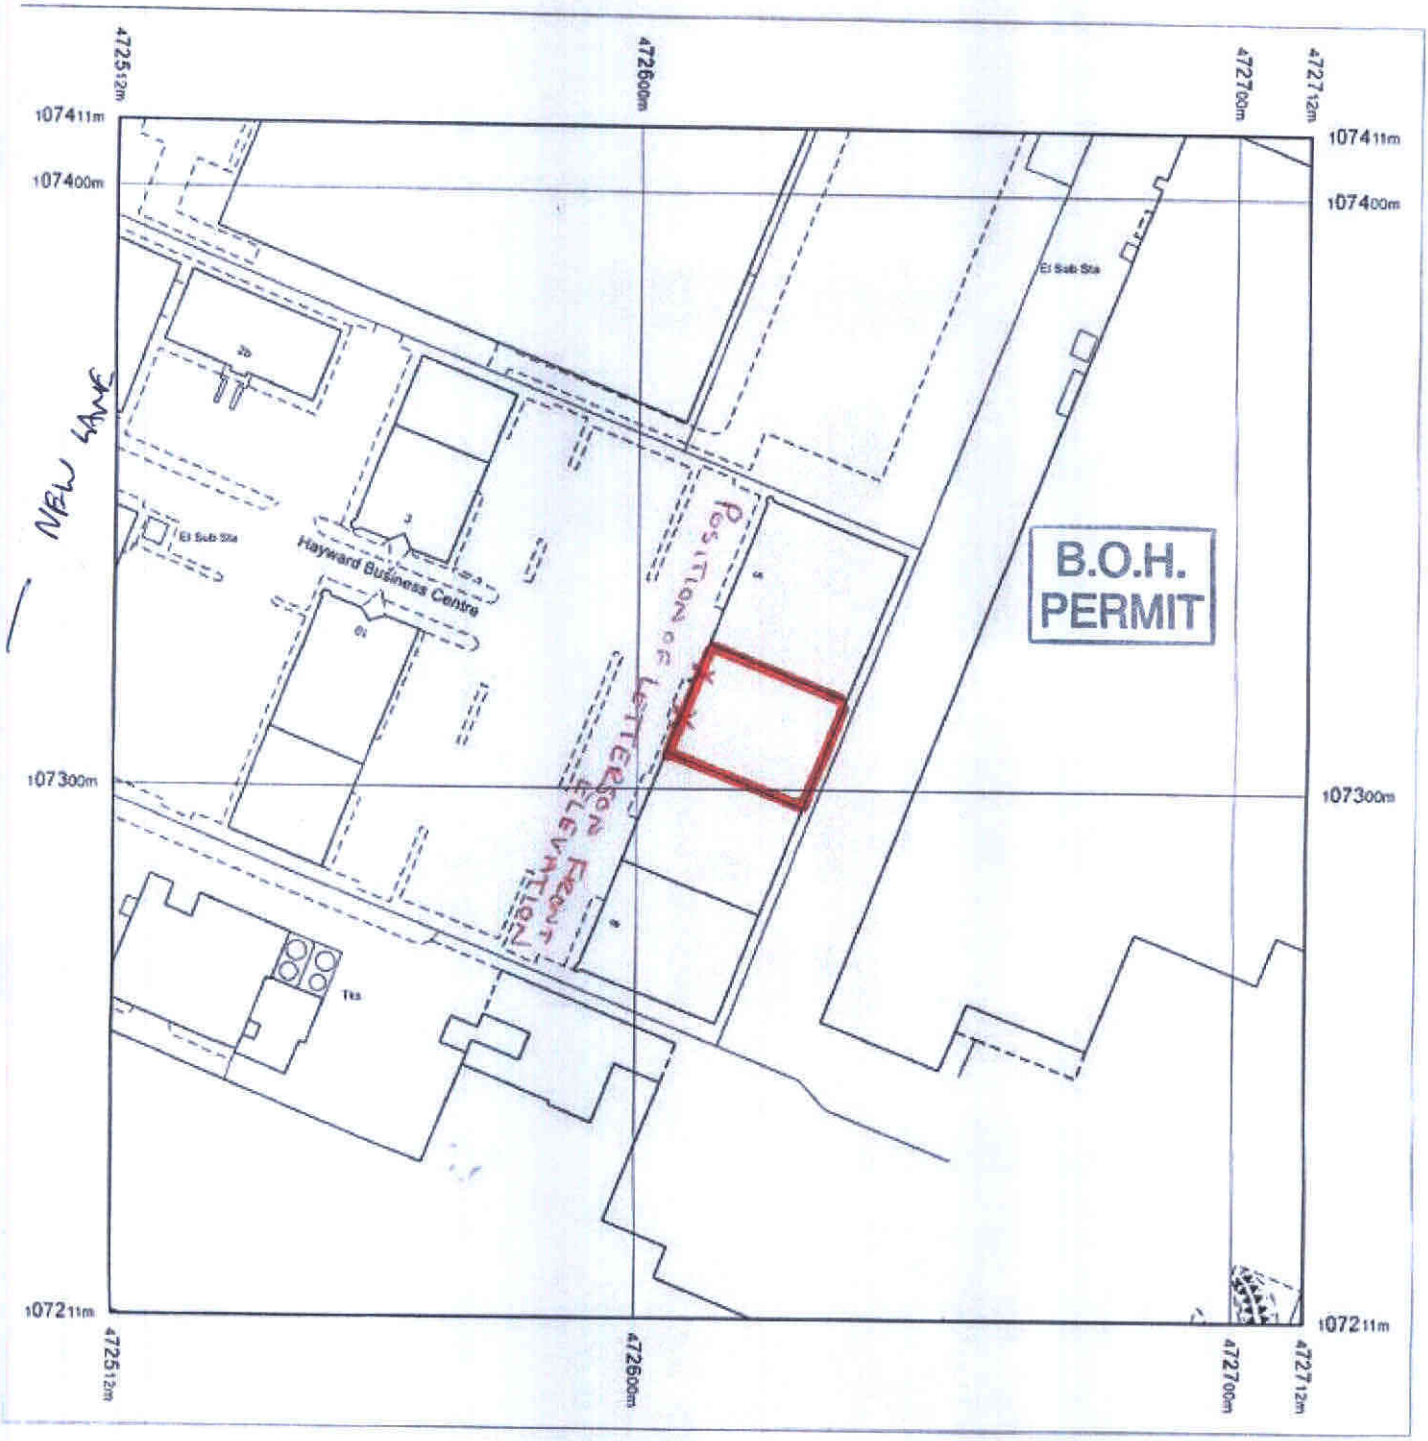

Produced 03.02.2010 from the Ordnance Survey National Geographic Database and incorporating surveyed revision available at this date. © Crown Copyright 2010.

Reproduction in whole or part is prohibited without the prior permission of Ordnance Survey.

Ordnance Survey, the OS Symbol and OS Sitemap are registered trademarks of Ordnance Survey, the national mapping agency of Great Britain.

The representation of a road, track or path is no evidence of a right of way.

The representation of features as lines is no evidence of a property boundary.

Metres
0 20 40

Scale 1:1250

Supplied by: **Outlet User**
Serial number: 00097100
Centre coordinates: 472612 107311

Further information can be found on the OS Sitemap Information leaflet or the Ordnance Survey web site:
www.ordnancesurvey.co.uk

PLUMB CENTER

HAYWARD BUSINESS CENTRE

NEW LANE

HAVANT PO9 2NL