


West Elevation Scale 1:100 at A1

East Elevation Scale 1:100 at A1

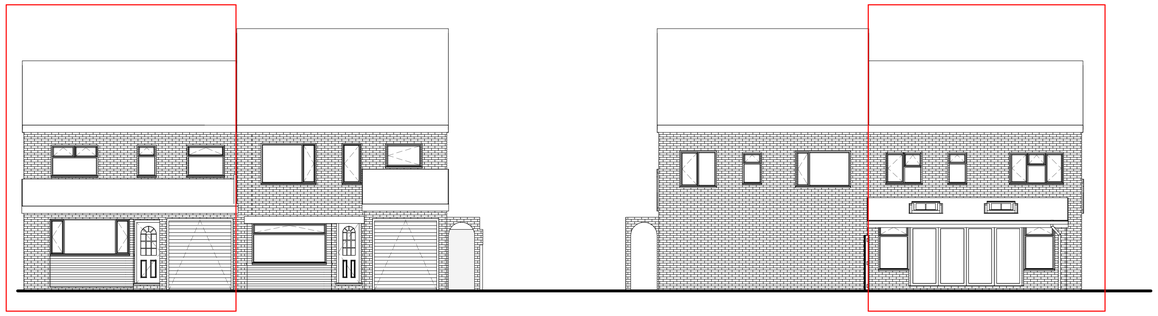

North Elevation Scale 1:100 at A1

South Elevation Scale 1:100 at A1




Front View


Front View




Front View

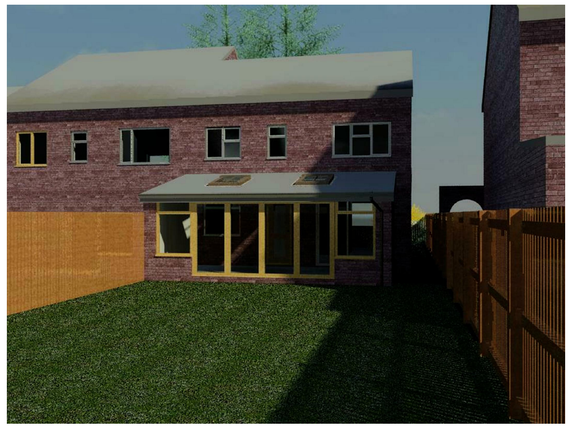

Rear View

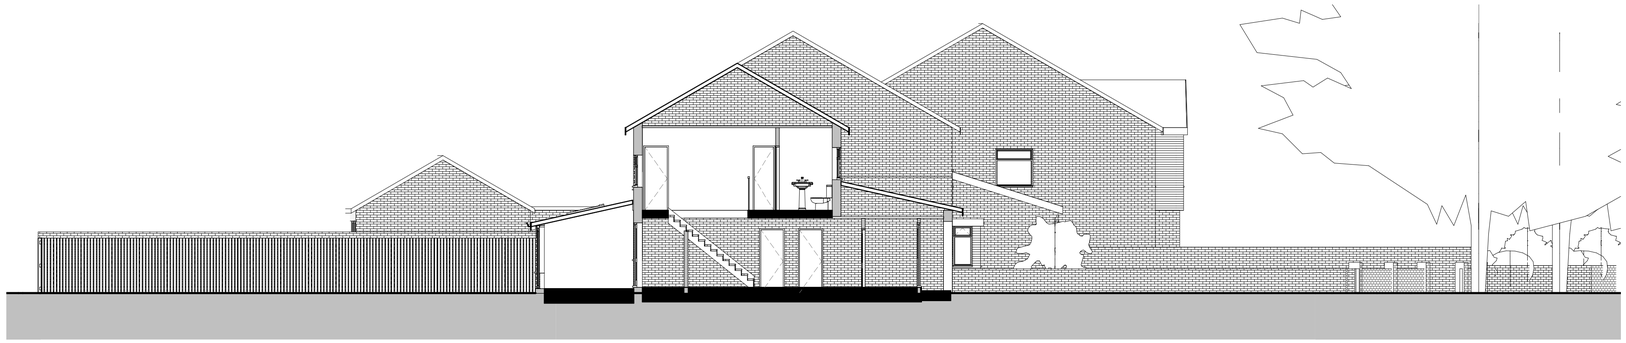

Site Sections Scale 1:100 at A1

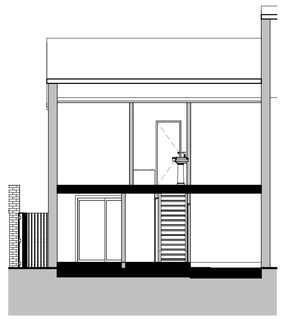

IJ Murray Associates

www.ijma.co.uk

IJ Murray Associates
173 Havant Road
Hayling Island
Hampshire
PO11 0LF
Phone 02392469004
Mob 07779 246915
e-mail ian@ijma.co.uk

These drawings are for planning and building regulation purposes only and are not for construction. All dimensions should be checked on site before work commences

No.	Description	Date

Mr Day
99 Station Road
Hayling Island

Existing Elevs Views & Sections

Project number	Project Number
Date	Issue Date
Drawn by	Author
Checked by	Checker

A105

Scale: As indicated

17/01/2012 13:50:55