
PERMIT


SIDE ELEVATION

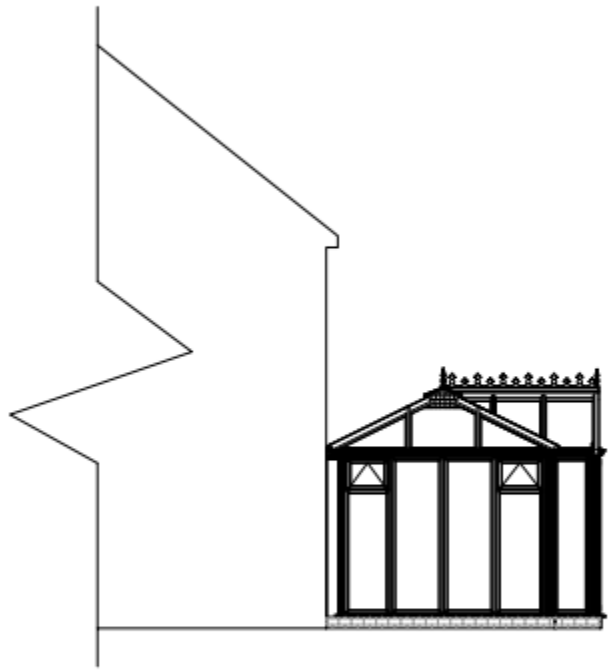


REAR ELEVATION




SIDE ELEVATION

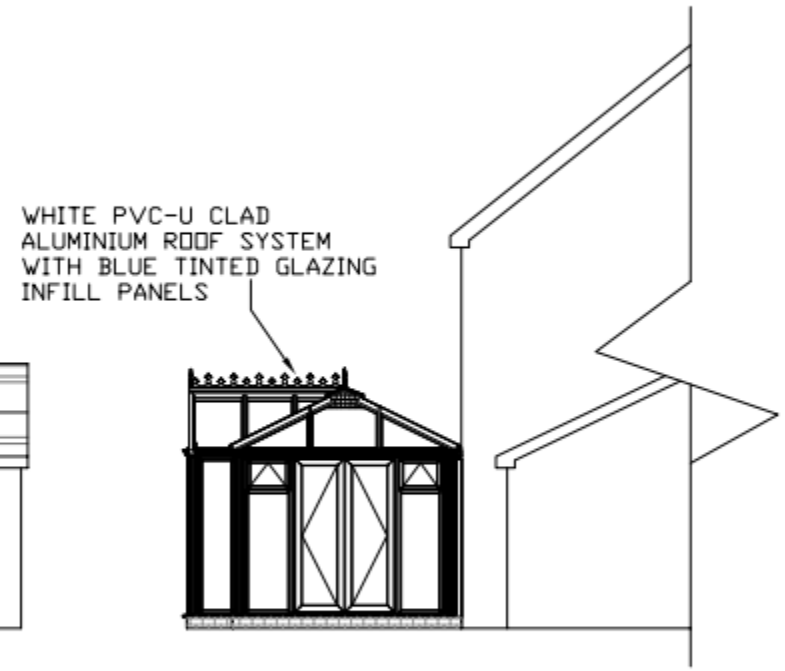

PLAN VIEW

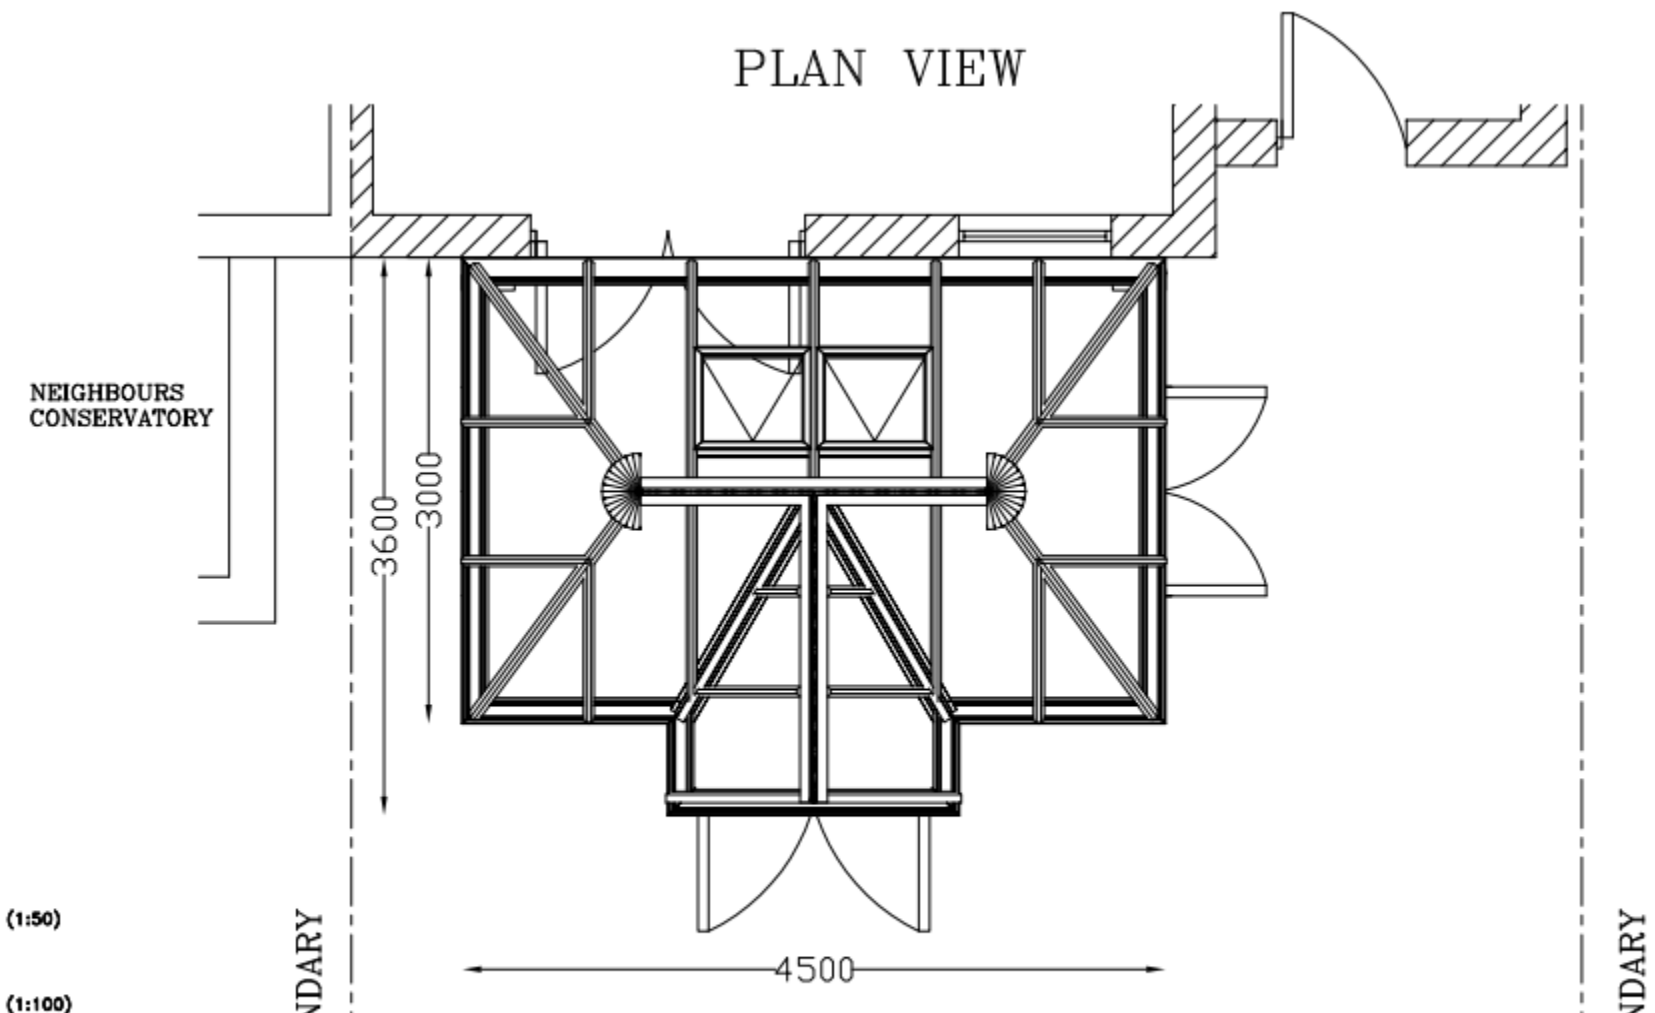

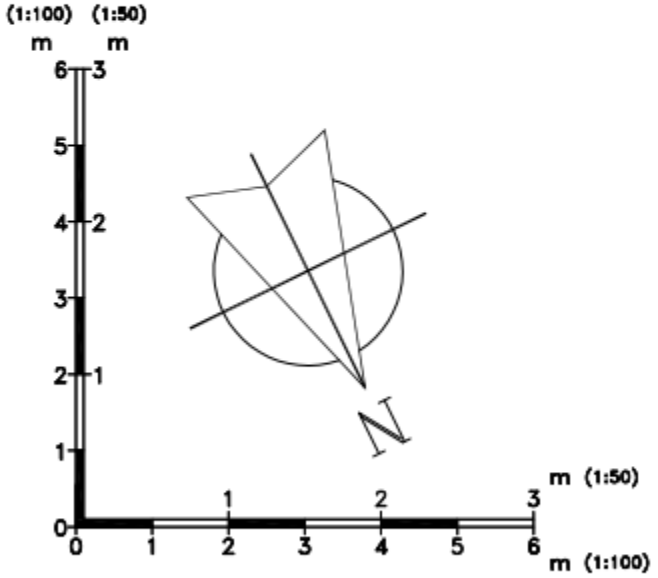

Paper Size A3

PROPOSED

Drawing No: 4875/02	Pag Ref No: SC1482AP
Title: HARDY 40 PLACE CRESCENT WATERLOOVILLE HAMPSHIRE PO7 5UP	Drawn: A.BURGESS
	Scale: 1:100 / 1:50
	Date: 01/09/2011

EVEREST CONSERVATORIES
UNIT 7
NORTH ORBITAL COMMERCIAL PARK,
NAPSBURY LANE,
ST ALBANS
AL1 1XB