PERMIT



EXISTING FLOOR PLAN @ 1:100

PROPOSED FLOOR PLAN @ 1:100

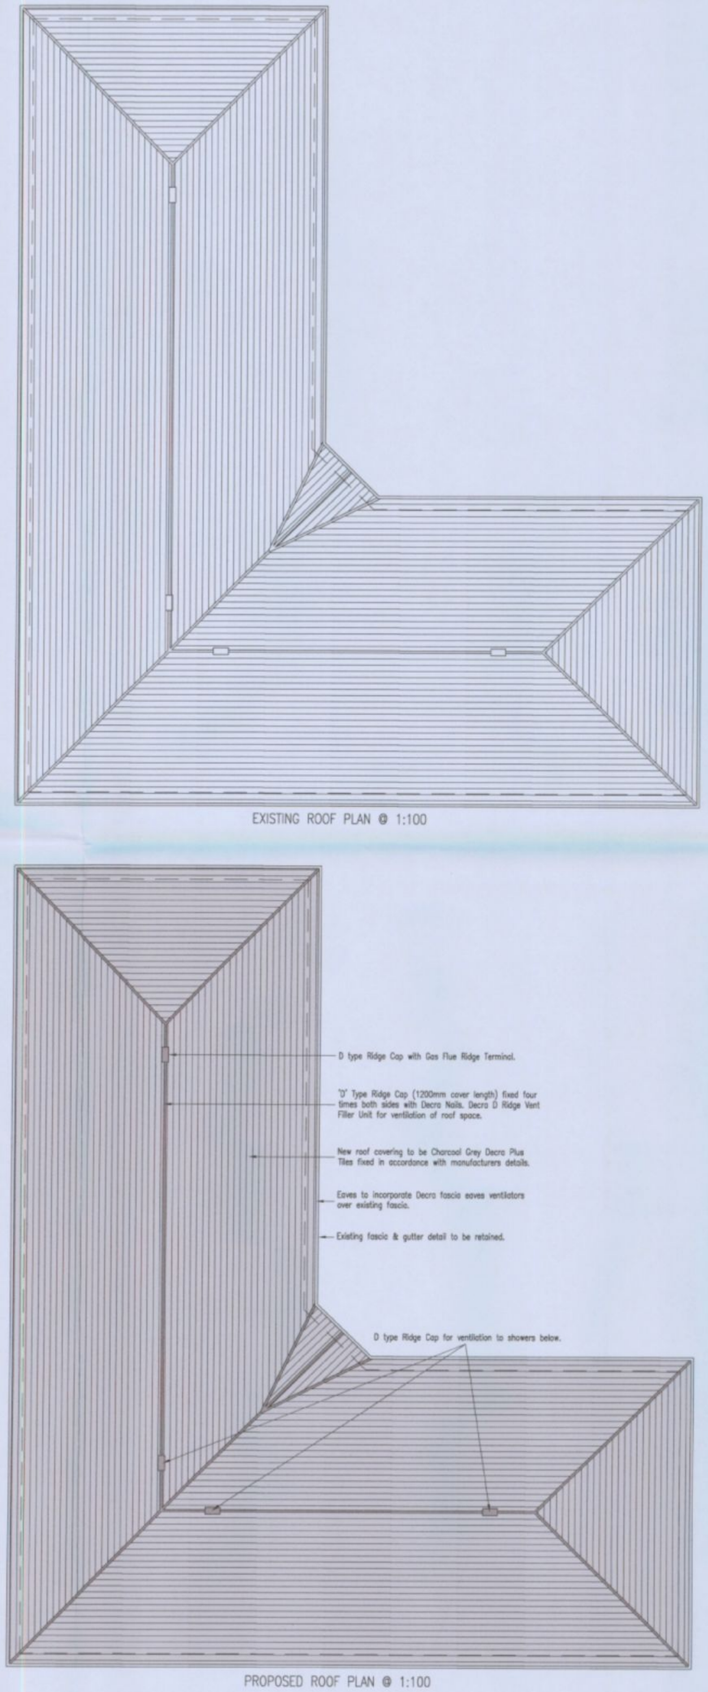

EXISTING ROOF PLAN @ 1:100

PROPOSED ROOF PLAN @ 1:100

HAVANT BOROUGH COUNCIL
16 DEC 2010
RECEIVED

notes

this drawing is the copyright of the **pdp architecture llp** and must not be reproduced in whole or part or used for the execution of works without their permission.

all dimensions to be checked on site prior to commencement of construction works and the architect notified of any discrepancy.

figured dimensions are to be used in preference to scaled dimensions.

no deviation from this drawing will be permitted without prior consent of the architect.

all drawings are prepared subject to a full measured and structural survey of the buildings and site.

all structural work is subject to the appointment of a structural engineer to confirm and agree the structural proposals.

os promap licence no. 100020449.

health & safety:
exceptional risks involving specific methods of consruction or exceptional maintenance issues:

NO SIGNIFICANT RISK

scale width 50 mm @ a1 - 25 mm @ a3

revision	notes	date	drawn	checked
A	Updated to Tender Issue	08.12.12	SAR	

client: Havant Borough Council

pdp architecture llp
chartered architects town planning interior design consultants
2 beechworth road havant
hampshire po9 1ax
tel 023 9248 1100
fax 023 9247 5050
email pdp@pdp-architects.co.uk
www.pdp-architects.co.uk

project: Sports Pavilion
Bartons Green, Westleigh,
Hampshire, PO9 5JD

detail: Plans as Existing & Proposed

drawn	checked
SAR	
date	status
NOV 09	TENDER
a1 scale / a3 scale	rev
1:100 1:200	27871-100 A