
# PERMIT

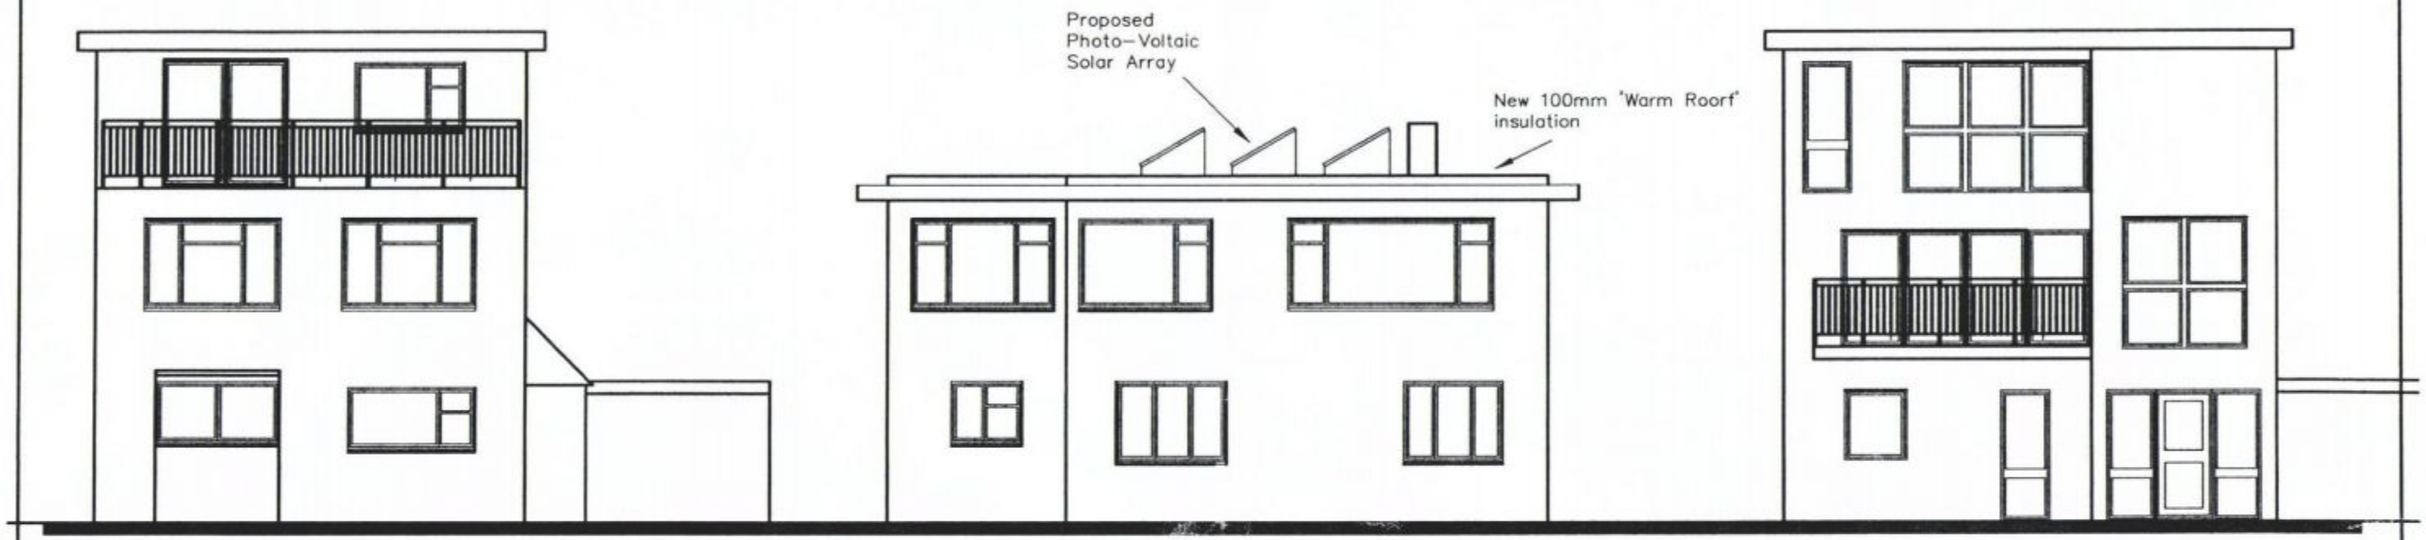


13 15 17

**EAST**

RECEIVED
19 MAY 2011

15Wittering Road
Hayling Island
PO11 9SP

STREET ELEVATION

Revisions

A. Orientation revised. 05/05/11
B. Notes added. 09/05/11

*Martin Critchley*
*Consultants Ltd.*
First Floor, 7 North Street
Havant, Hampshire, PO9 1PW
023 92 474 919
critchleyarchitect@hotmail.com

Scale A3 = 1:100
Drawn LR
Date 28/04/2011

1116–402 B

metres 10 20 30