
This drawing is copyright & the property of EC Harris & must not be copied in whole or in part without their written permission. Copyright is reserved. ©
This drawing must not be scaled. The Contractor is to report all dimensional discrepancies & errors to the Contract Administrator prior to construction commencing. It is essential that this drawing is read in conjunction with all specifications/schedule of works & that all works are included for.

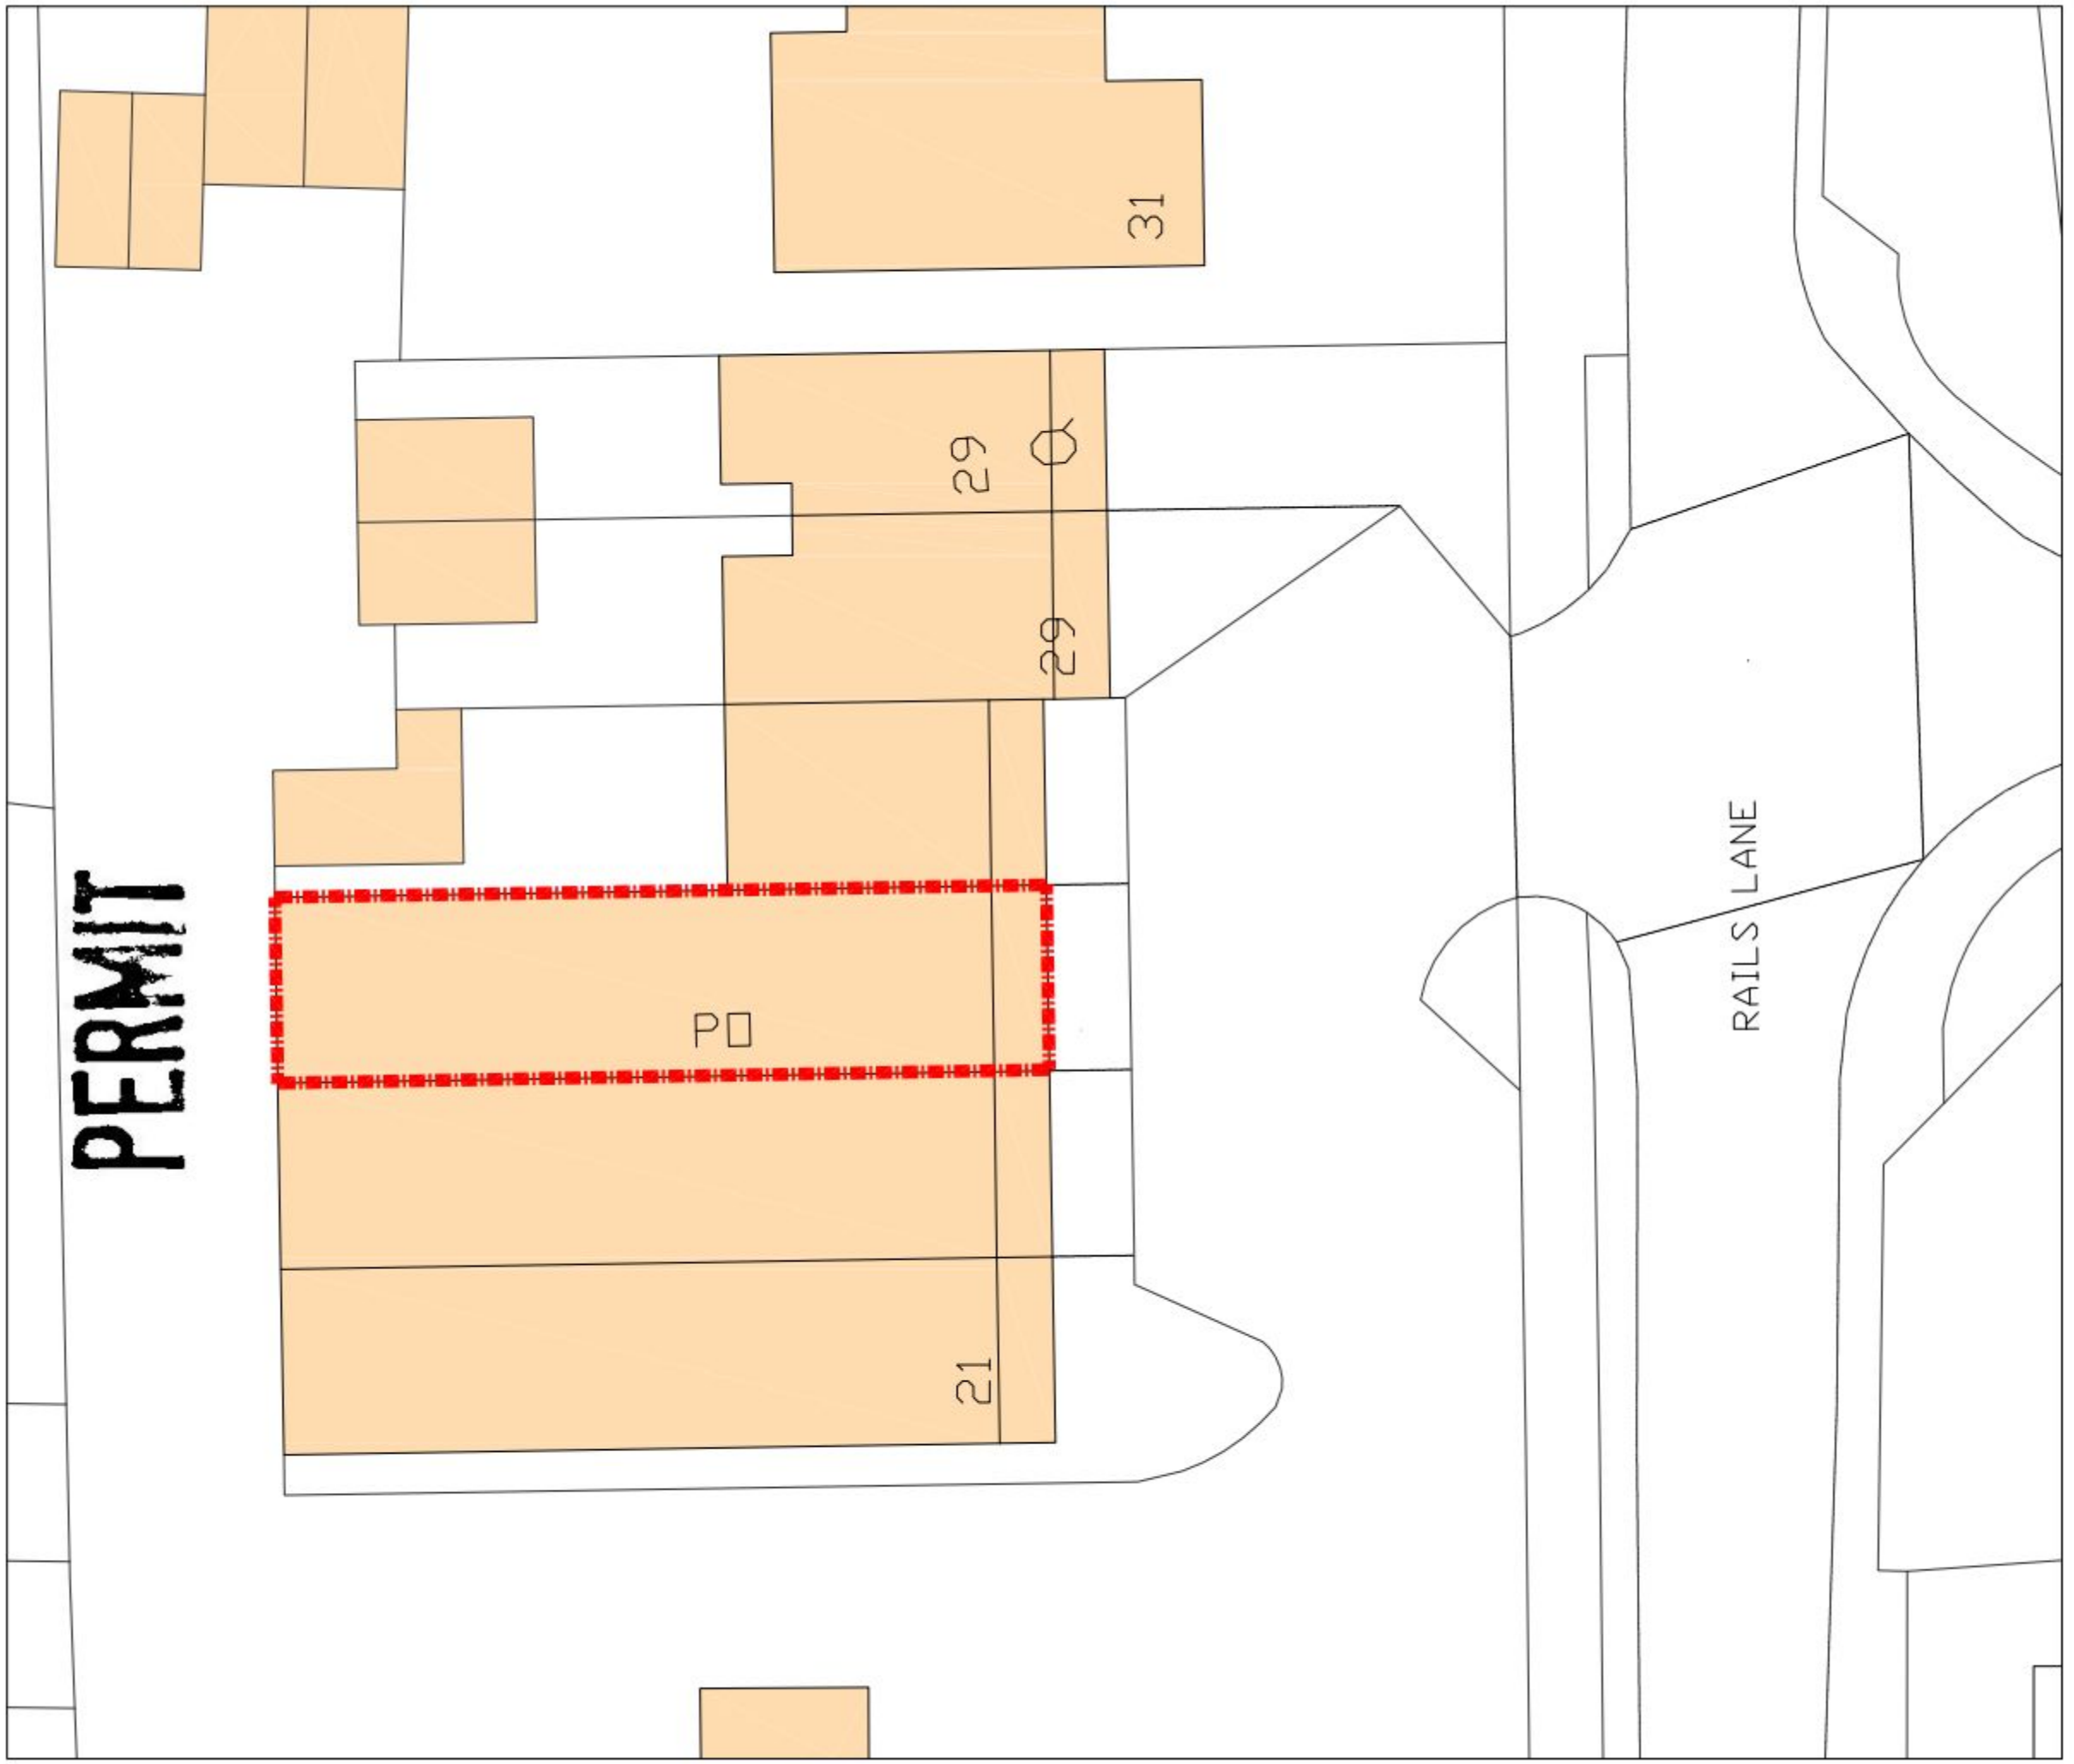

Revisions	Comments	Dates
Client: BANK OF IRELAND		Date
		Drawn PSL
Project title: OFFSITE ATM INSTALLATIONS 25 RAILS LANE, EASTOKE, HAYLING ISLAND, HANTS PO11 9LG		Approved CL
		Scale 1/200@A3
Drawing title: EASTOKE POST OFFICE BLOCK PLAN		Job No. 205/0344
		Dwg. No. BLOCK

EC HARRIS
BUILT ASSET CONSULTANCY
EC HARRIS LLP
The Pavilion, Sunrise Parkway, Linford Wood, Milton Keynes MK14 6LS
Tel: 01908 397366 Fax: 01908 397399
information@echarris.com
www.echarris.com