PERMIT

NOTES:

Dimensions to be checked on site before commencing work. Any discrepancies shall be reported to the architect immediately.


Do not scale from these drawings except for planning purposes. Use figured dimensions only.

Where applicable this drawing is to be read in conjunction with other consultants' drawings.


All drawings to be read in conjunction with specification and all other drawings including structural engineer and mechanical and electrical drawings / specification



Proposed West Elevation @ 1:100

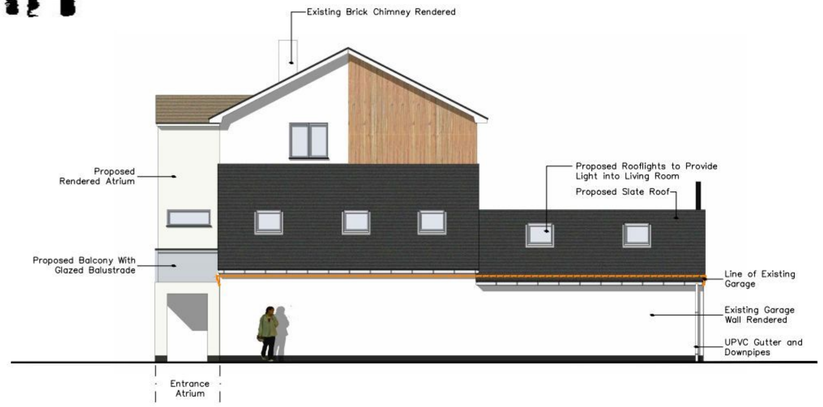


Proposed East Elevation @ 1:100

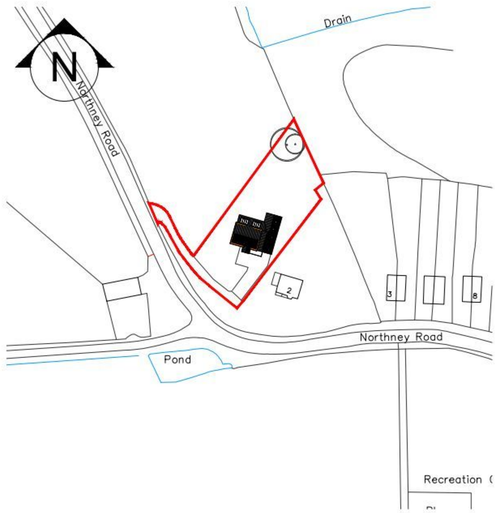

Proposed Block Plan @ 1:500

Ordnance Survey, (c) Crown Copyright 2010. All rights reserved. Licence number 100020449

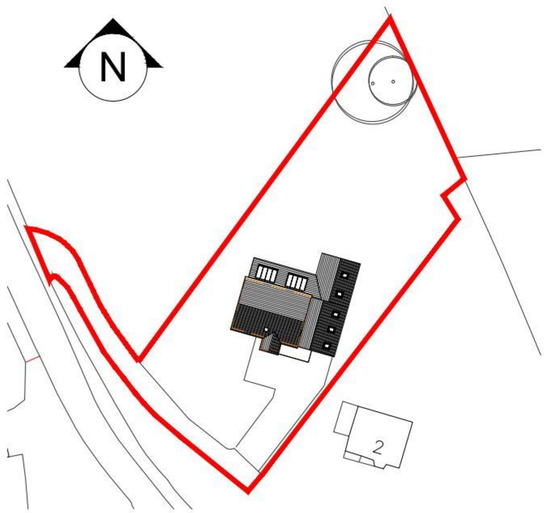


Proposed Block Plan @ 1:500

Ordnance Survey, (c) Crown Copyright 2010. All rights reserved. Licence number 100020449



Proposed North Elevation @ 1:100

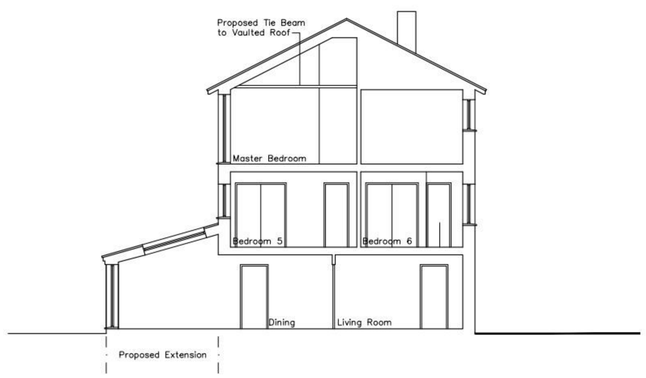

Proposed Section AA @ 1:100

REV	DATE	AMENDMENT	DRAWN
B	16:5:11	Flue added to east and west elevation	THGD
A	14:4:11	Planning Local Requirements	THGD

helyerdesign
sustainability through design
mail@helyerdesign.co.uk www.helyerdesign.co.uk.
1 The Old Flour Mill, Emsworth, PO10 7BT
01243 370 715

CLIENT
Mr Peter Martin

PROJECT
1 Northney Road
Langstone
Hayling Island
Hampshire

DRAWING: Proposed
SCALE: As Noted

DATE July 2010
DRAWN LH

DRAWING NUMBER: 10082/003
REVISION: B