


PERMIT

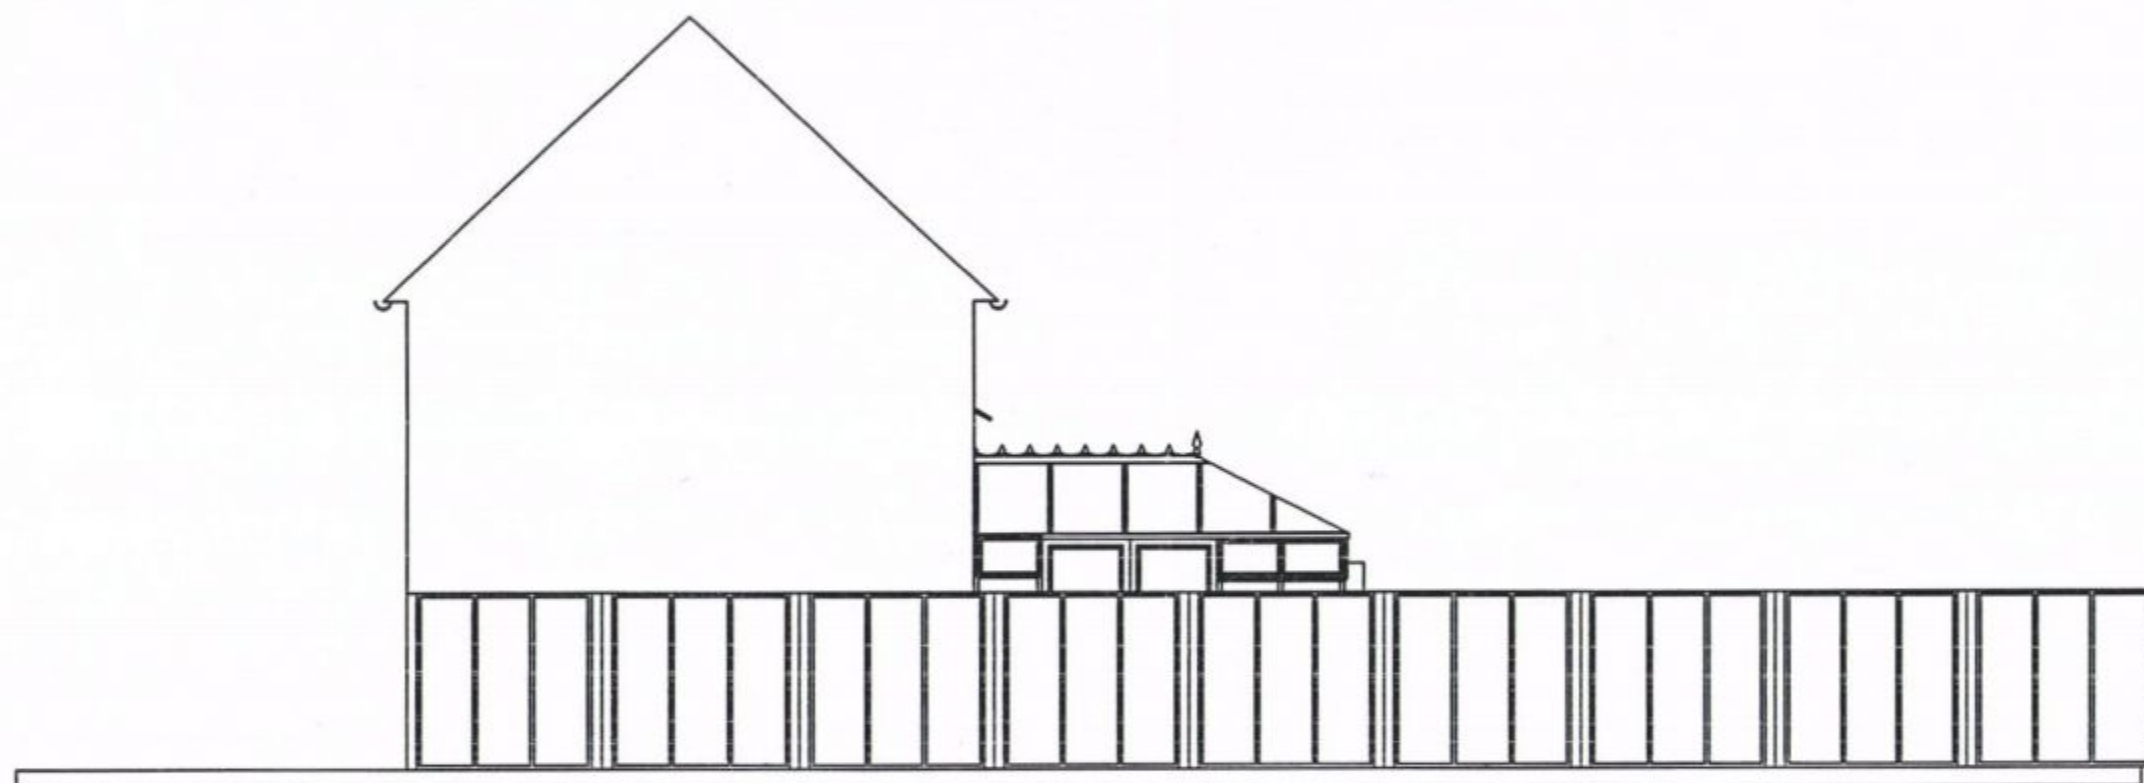

COUNCIL
- 2 MAR 2012
RECEIVED

Designed by ukthone1	Checked by	Approved by	Date	Date 22-2-2012	
Proposed Conservatory at 70 Salt Marsh Lane					
Mcfif_Assembly 01			Edition	Sheet 3 / 4	