


PERMIT

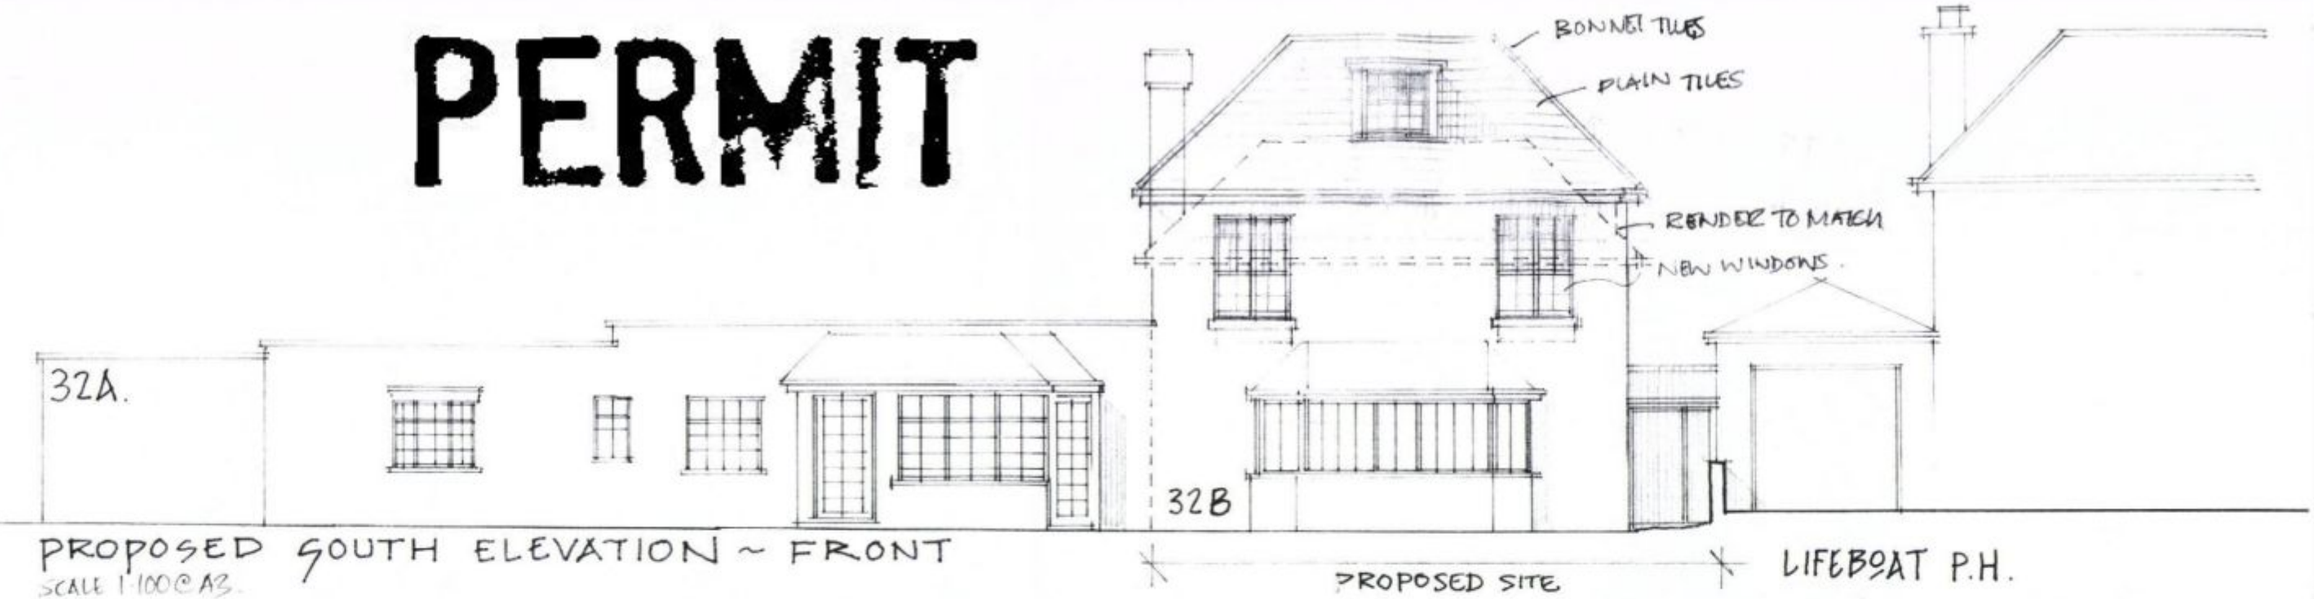


PROPOSED SOUTH ELEVATION ~ FRONT
SCALE 1:100 @ A3.

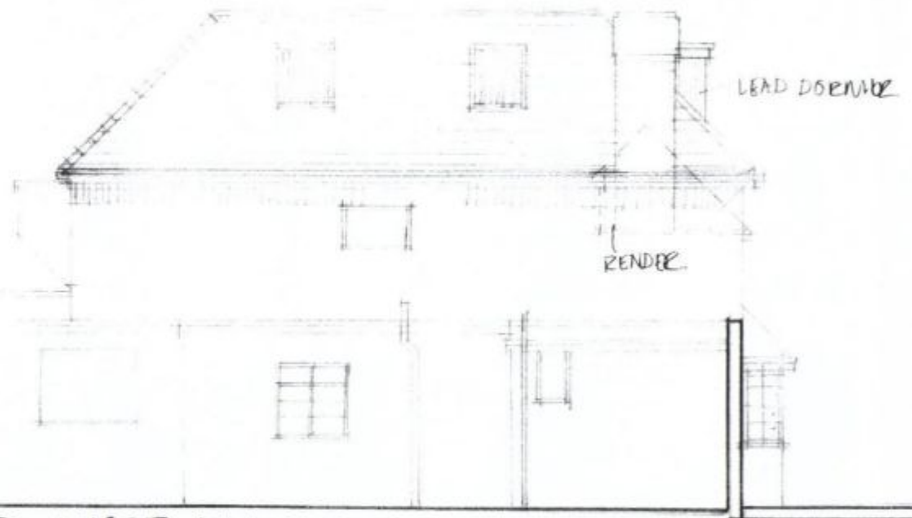

PROPOSED WEST ELEVATION - SIDE
SCALE 1:100 @ A3.

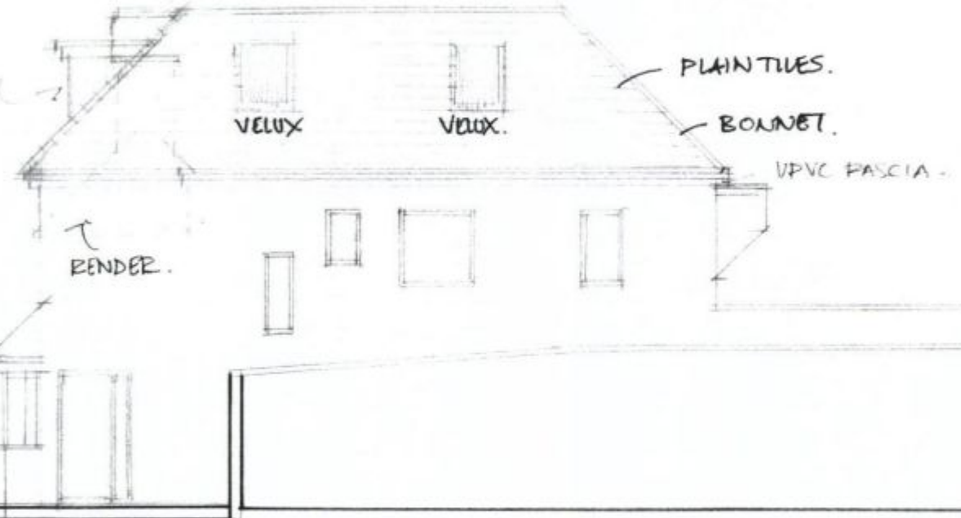

PROPOSED EAST ELEVATION - SIDE
SCALE 1:100 @ A3.

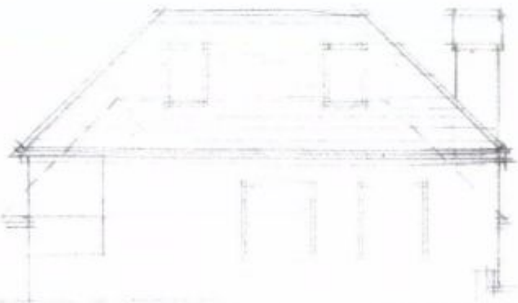

PROPOSED NORTH ELEVATION - REAR
SCALE 1:100 @ A3.

PROPOSED ALTERATIONS AND IMPROVEMENTS TO 32A SEAFRONT, HAYLING ISLAND. FOR MR AND MRS LEWIS. PROPOSED ELEVATIONS

REV A: FRONT DORMER REDUCED IN SCALE. WINDOW STYLE TO BE AGREED. 25/9/11

Building Design Consultancy.
1a Nutbourne Road, Sandy Point.
yling Island, Hampshire, P0119RT.
Telephone 02392 – 463994. E-mail: inutbourne@aol.com