



Notes:

1. All levels are in metres above Ordnance Datum Newlyn (ODN).
2. All dimensions are in millimetres unless stated otherwise
3. Excavated material shall be stockpiled and reused as far as possible. Any deficit shall be made up through imported material.
4. Rock grade as per BS EN 13383-1.

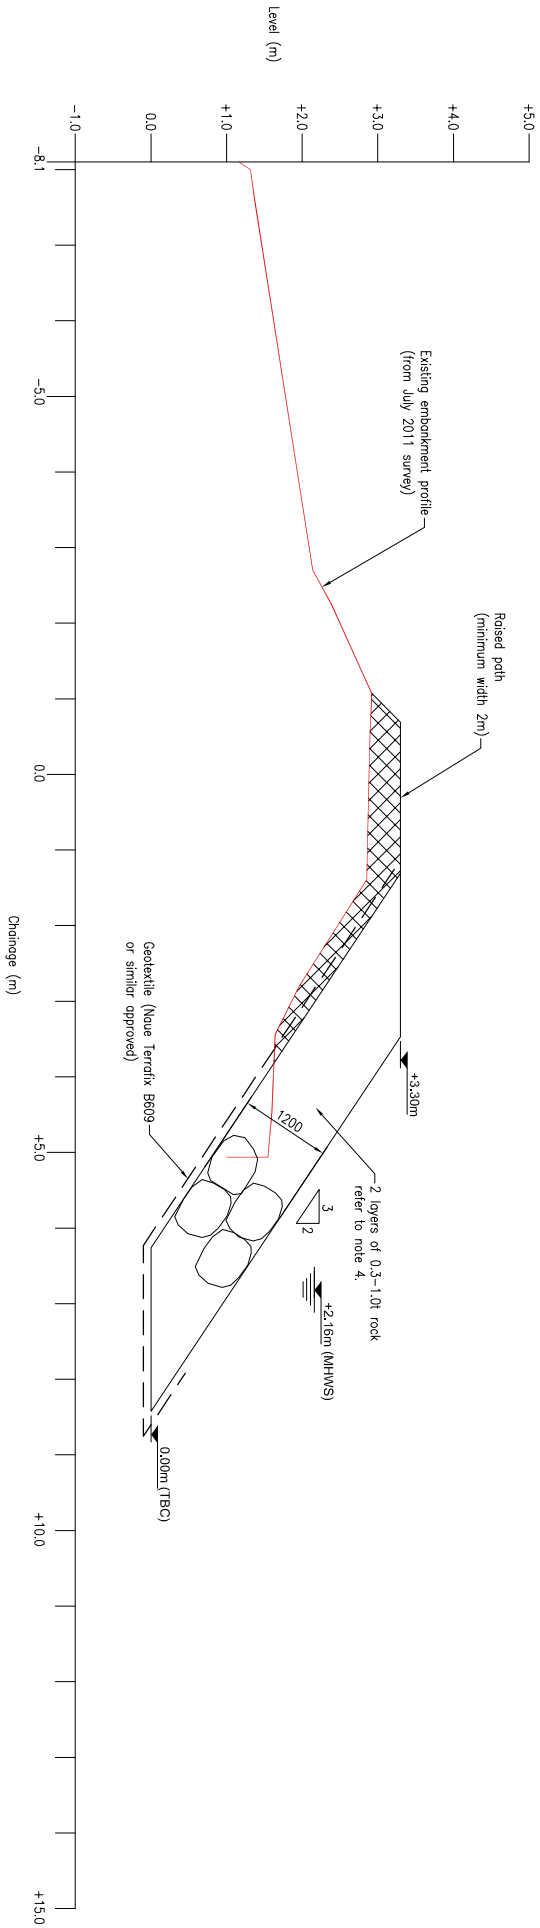


SECTION A-A - CHAINAGE 20.00

Scale 1:50

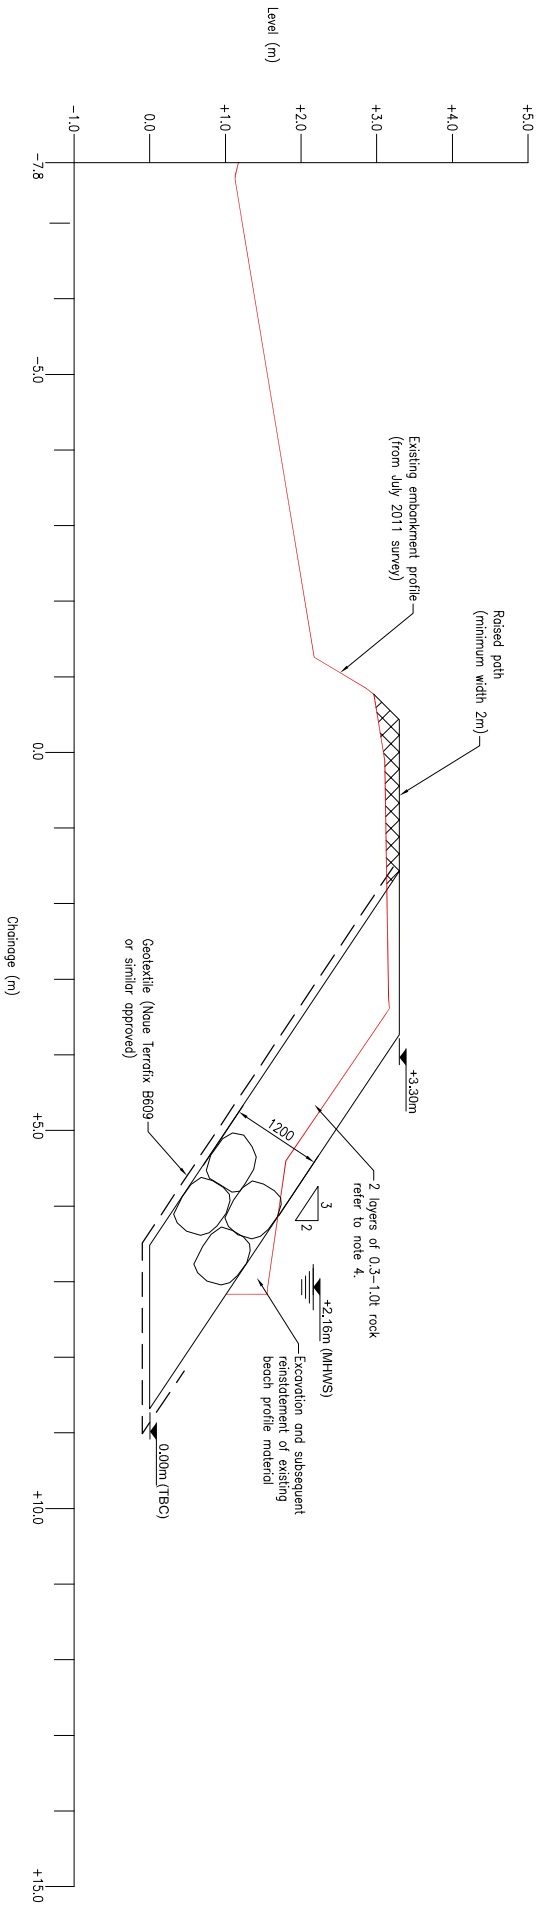


SECTION B-B - CHAINAGE 80.00

Scale 1:50

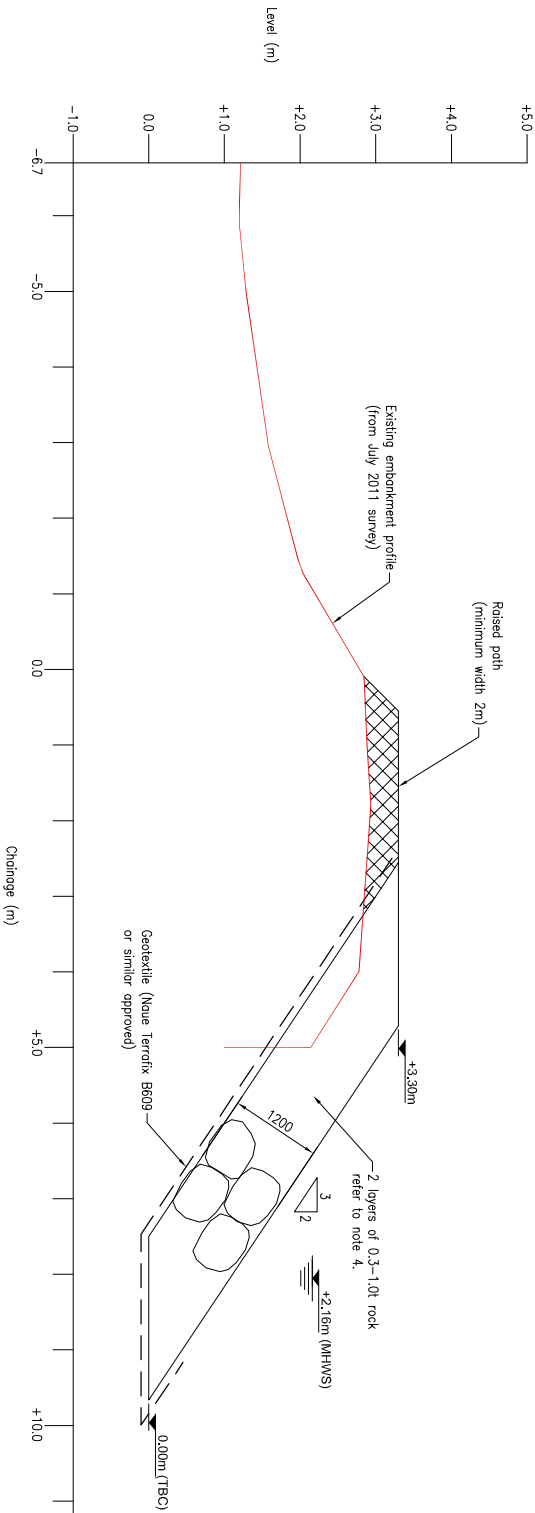

SECTION C-C - CHAINAGE 170.00

Scale 1:50

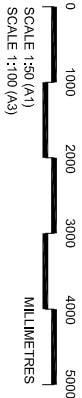

PRELIMINARY

Halcrow Group Limited
Burdock Park, Salford, Greater Manchester, M6 6PU
Tel: +44 (0) 1793 812479 & Fax: +44 (0) 1793 812089
www.halcrow.com



Project: SELSMORE SEA WALL

Drawing:

ROCK REVETMENT
SECTIONS

Drawn by: GH	Date: 23.08.11
Checked by: JLD	Date: 23.08.11
Approved by: -	Date: -
Drawing No: DCBART/SK001	Revision: P0

Drawing Scale: As Shown at A1