
PERMIT

APP/10/0250

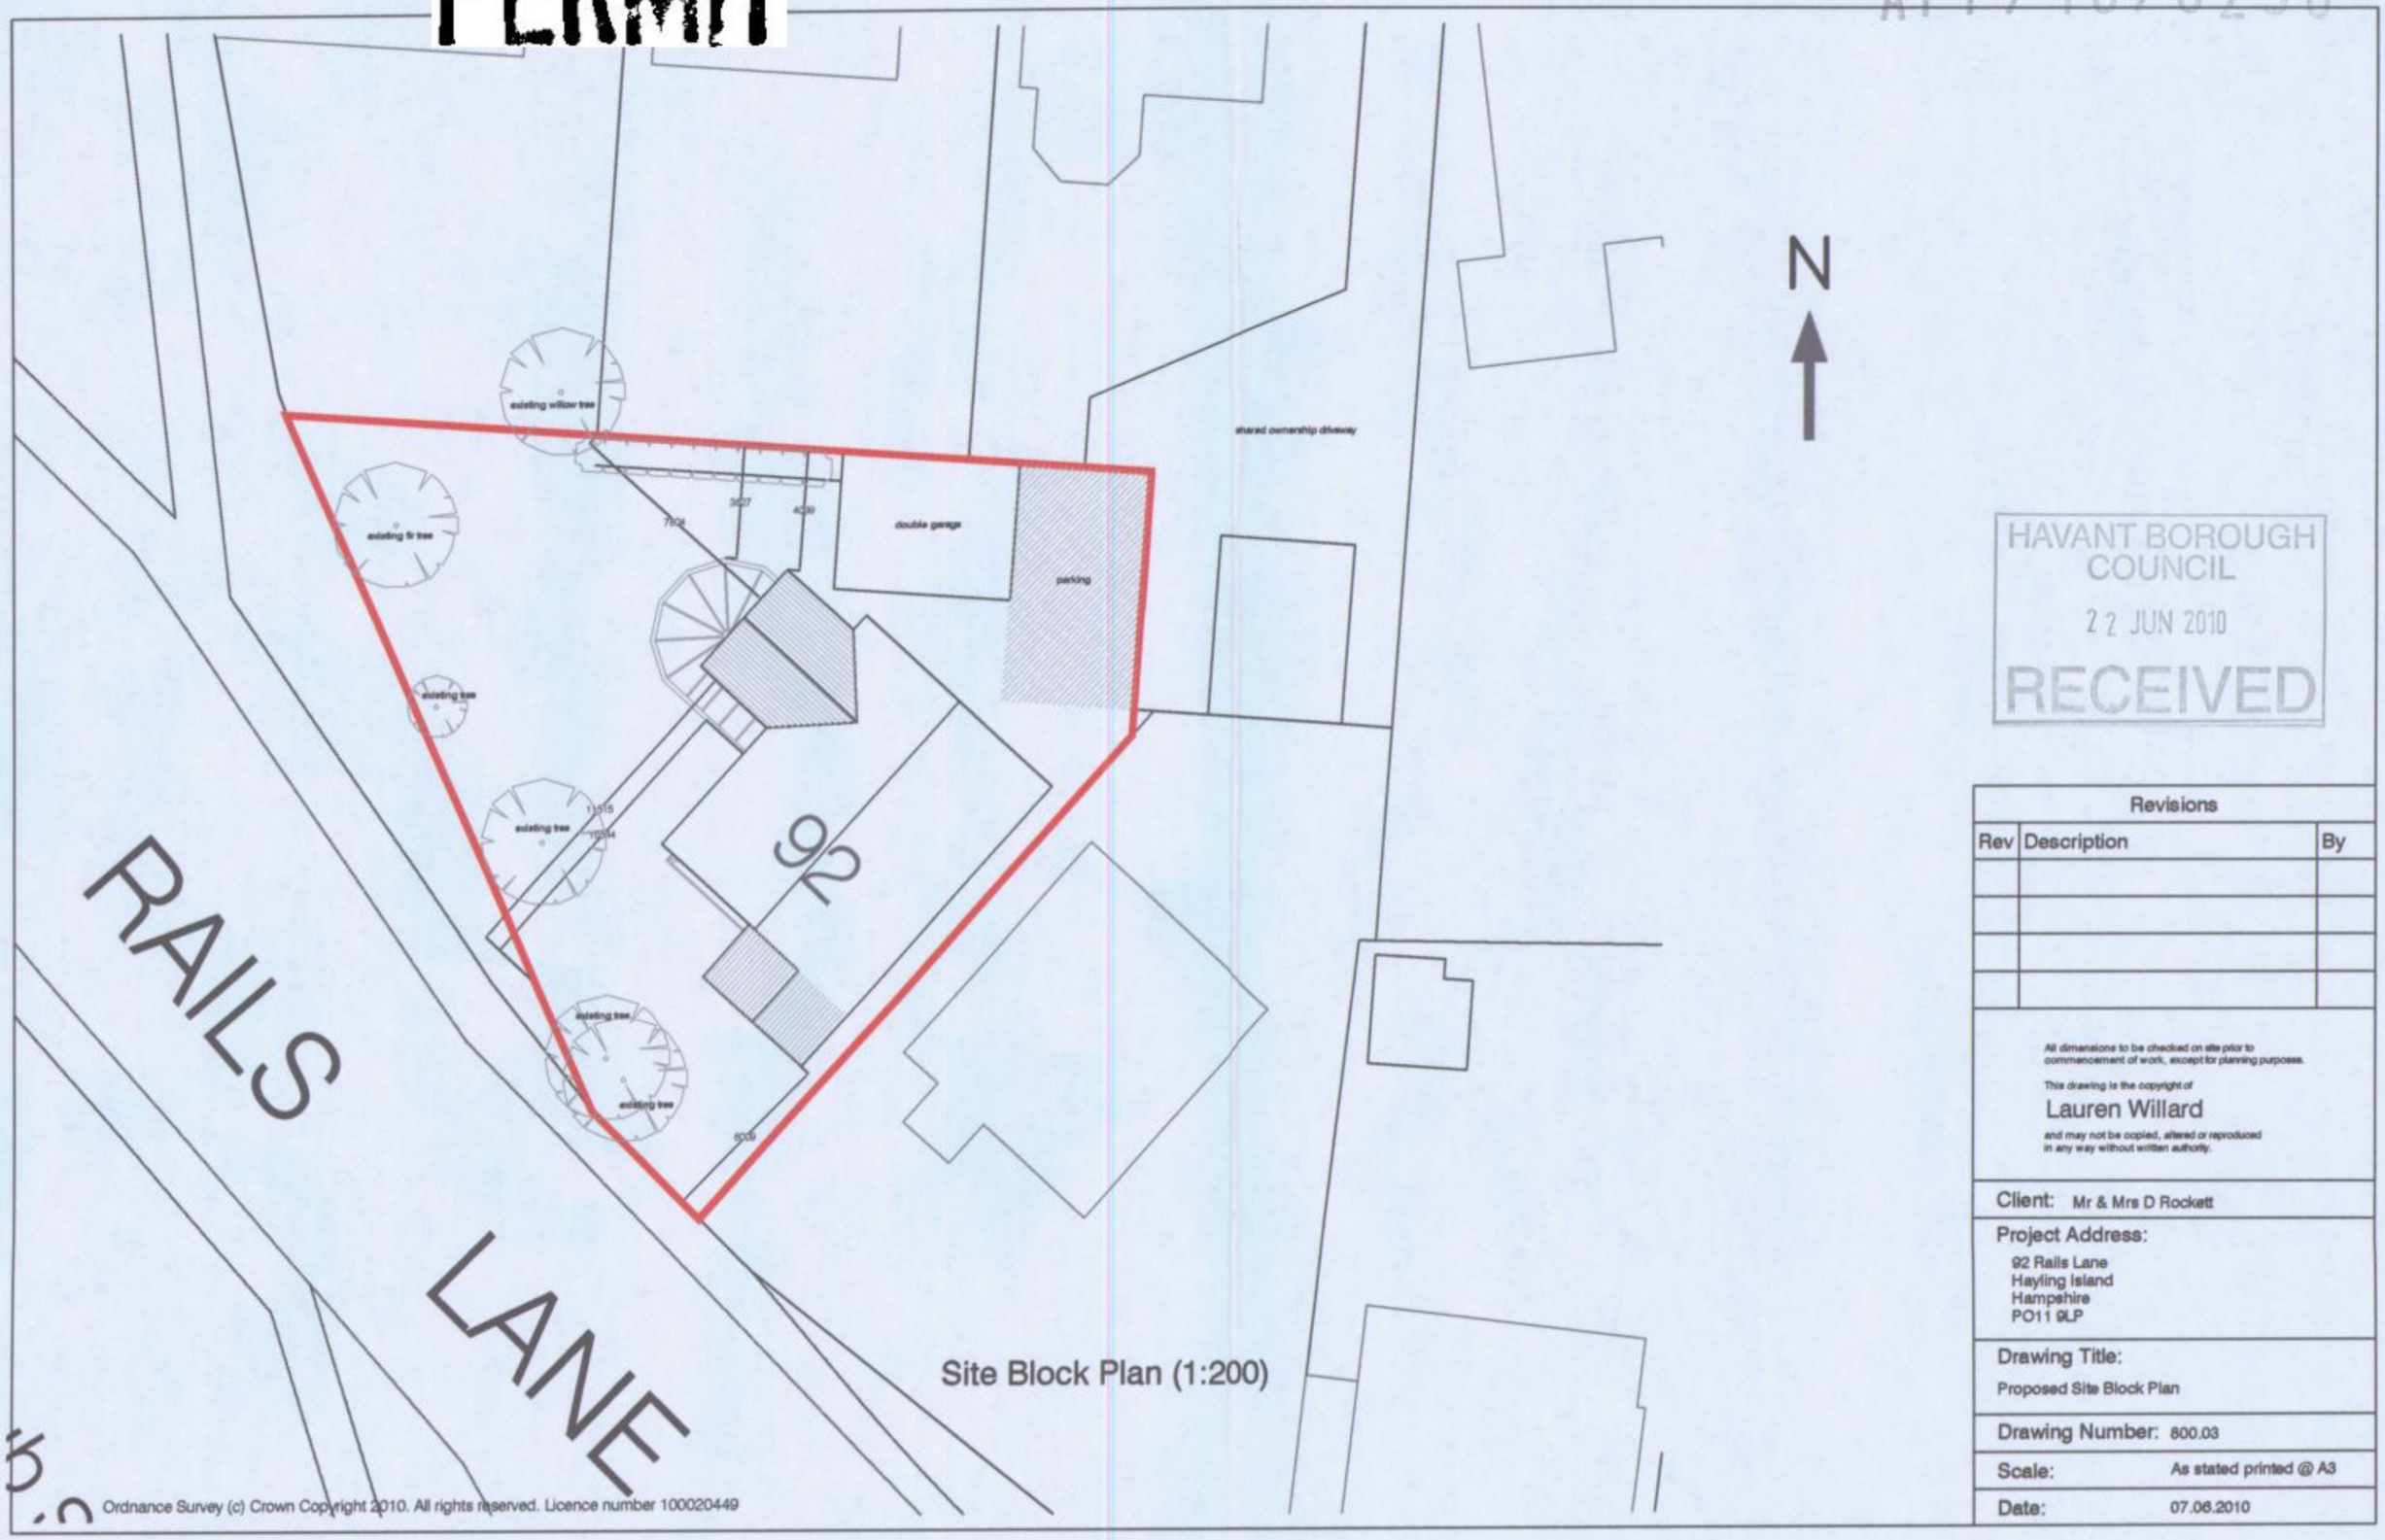

Site Block Plan (1:200)

Ordnance Survey (c) Crown Copyright 2010. All rights reserved. Licence number 100020449

HAVANT BOROUGH COUNCIL
22 JUN 2010
RECEIVED

Revisions		
Rev	Description	By

All dimensions to be checked on site prior to commencement of work, except for planning purposes.

This drawing is the copyright of
Lauren Willard
and may not be copied, altered or reproduced in any way without written authority.

Client: Mr & Mrs D Rockett

Project Address:
92 Rails Lane
Hayling Island
Hampshire
PO11 9LP

Drawing Title:
Proposed Site Block Plan

Drawing Number: 800.03

Scale: As stated printed @ A3

Date: 07.06.2010