


APP/10/0063

HAVANT BOROUGH
COUNCIL
16 APR 2010
RECEIVED

Existing Site Plan

PERMIT

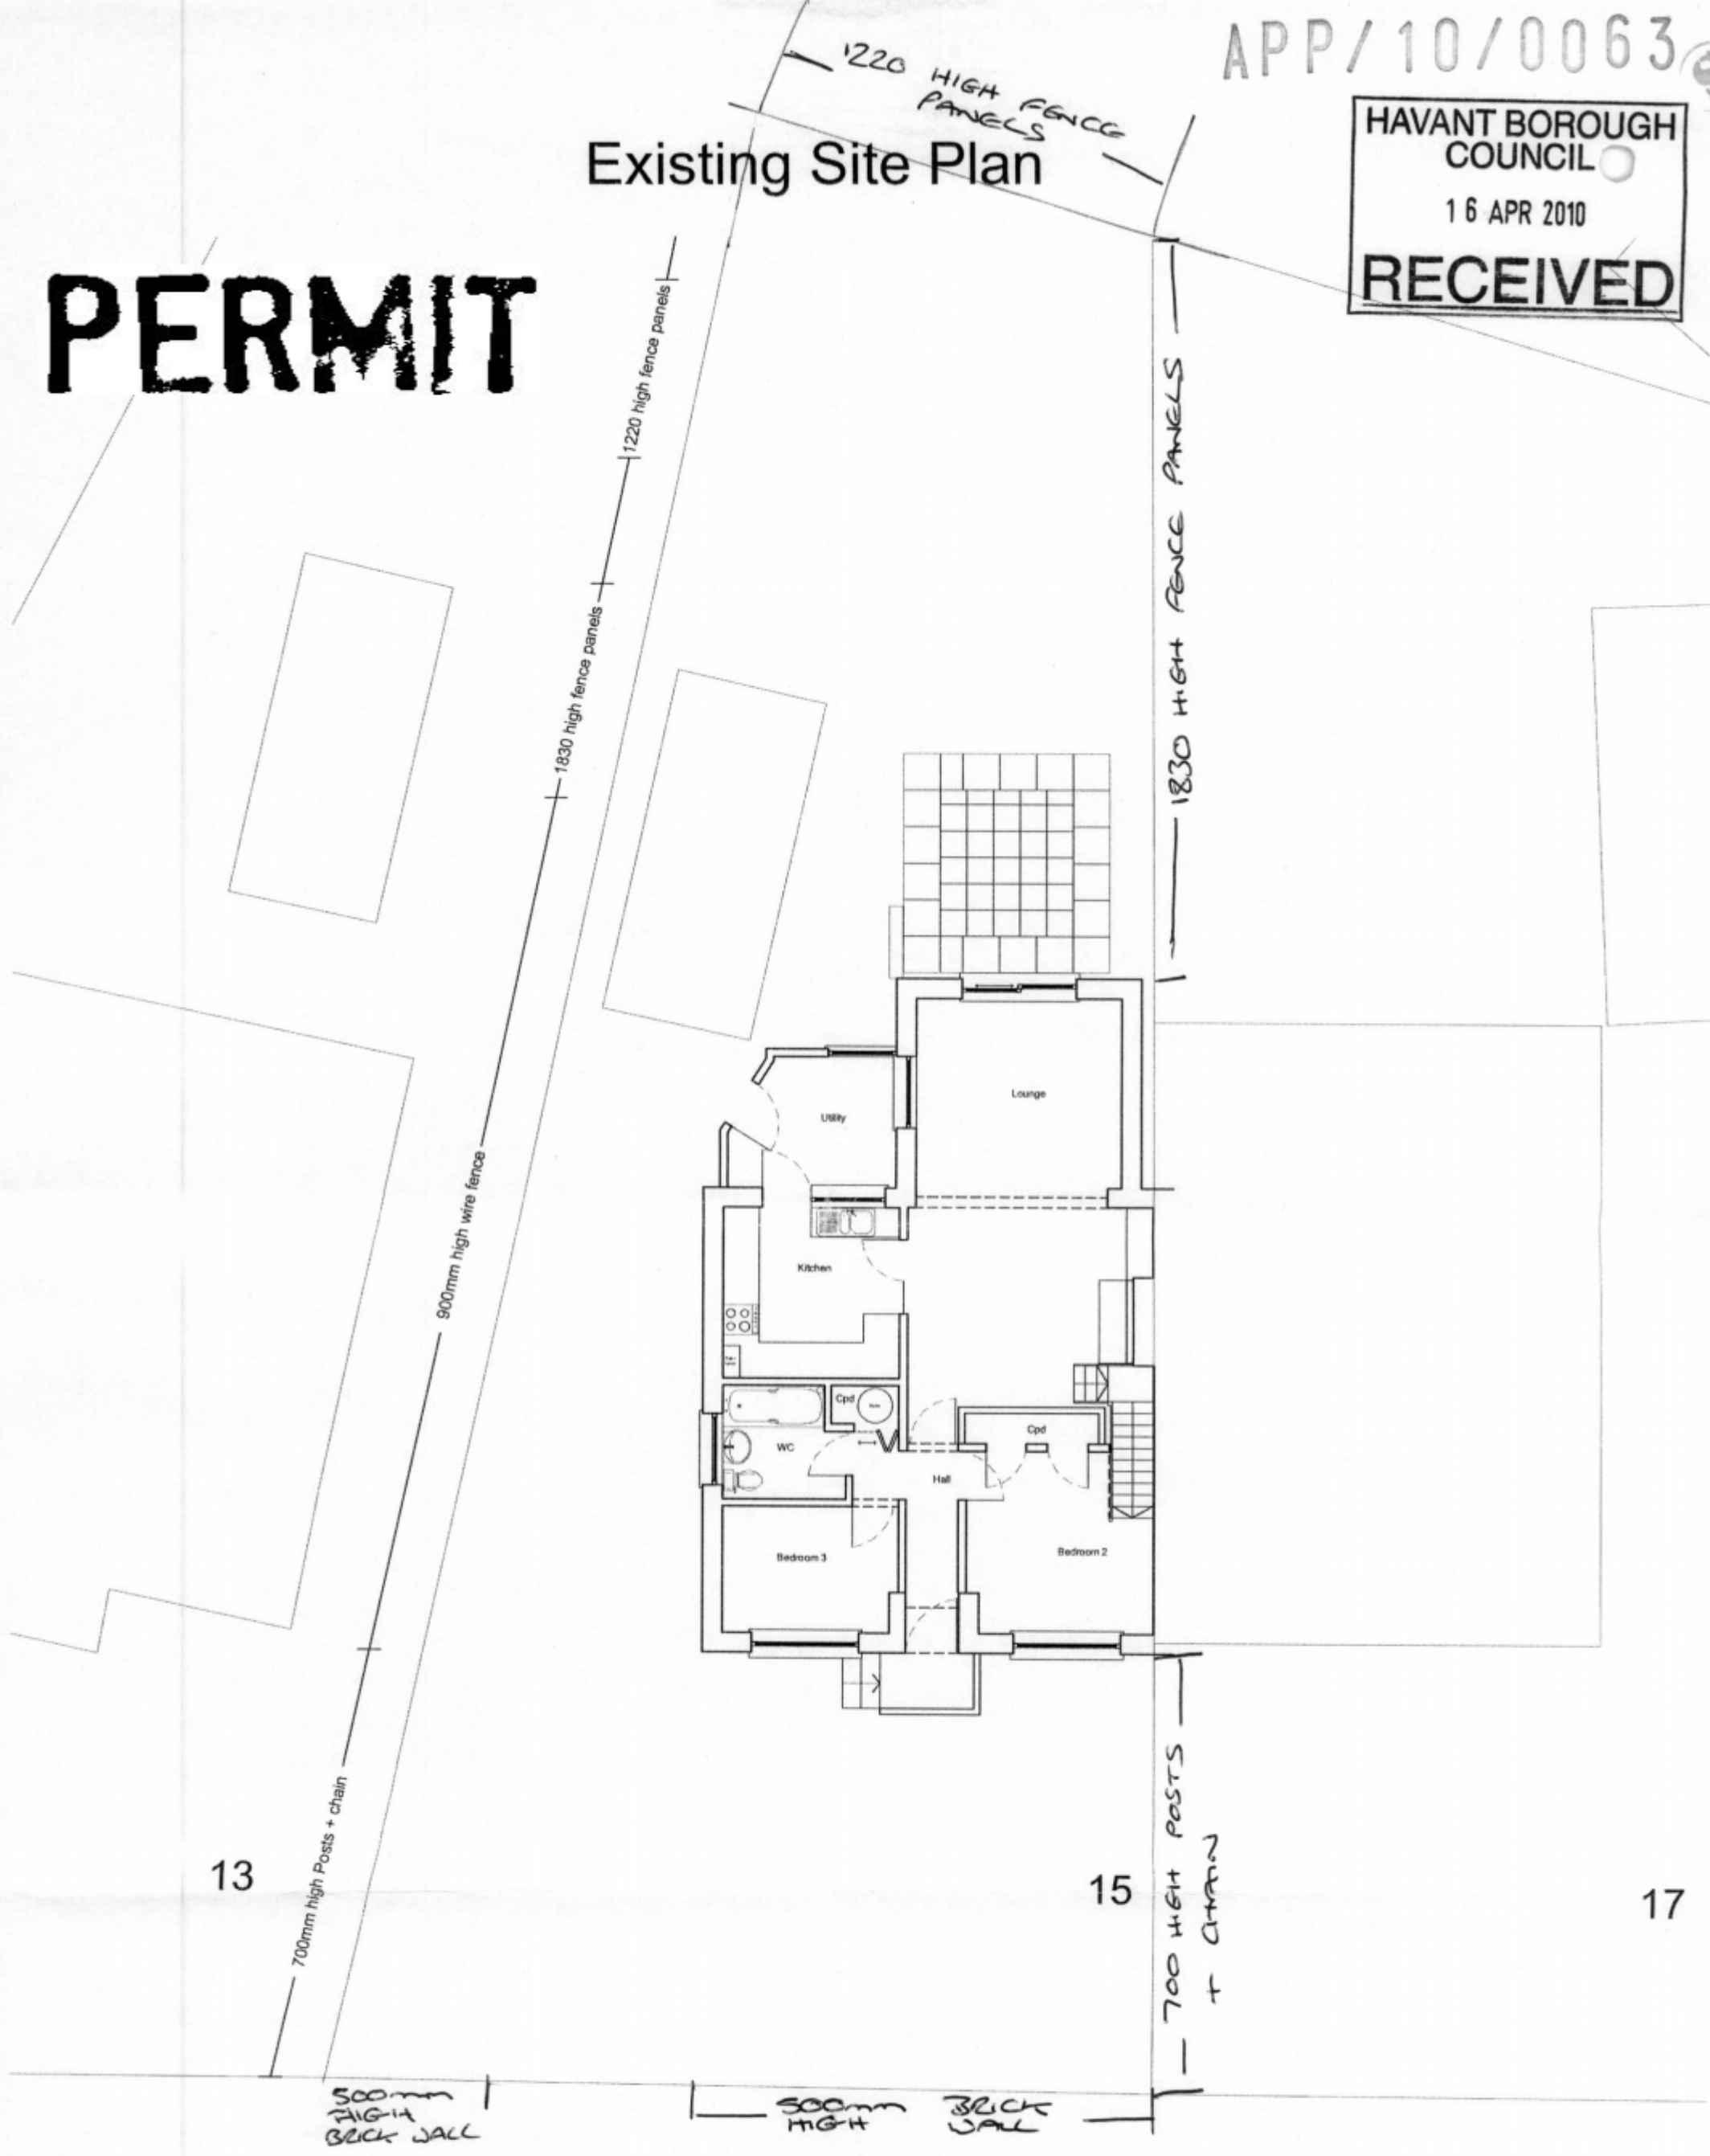

Alten Road

15 Alten Road Waterlooville PO7 6DR

1:100 at A3

B.O.H.
PERMIT