PERMIT

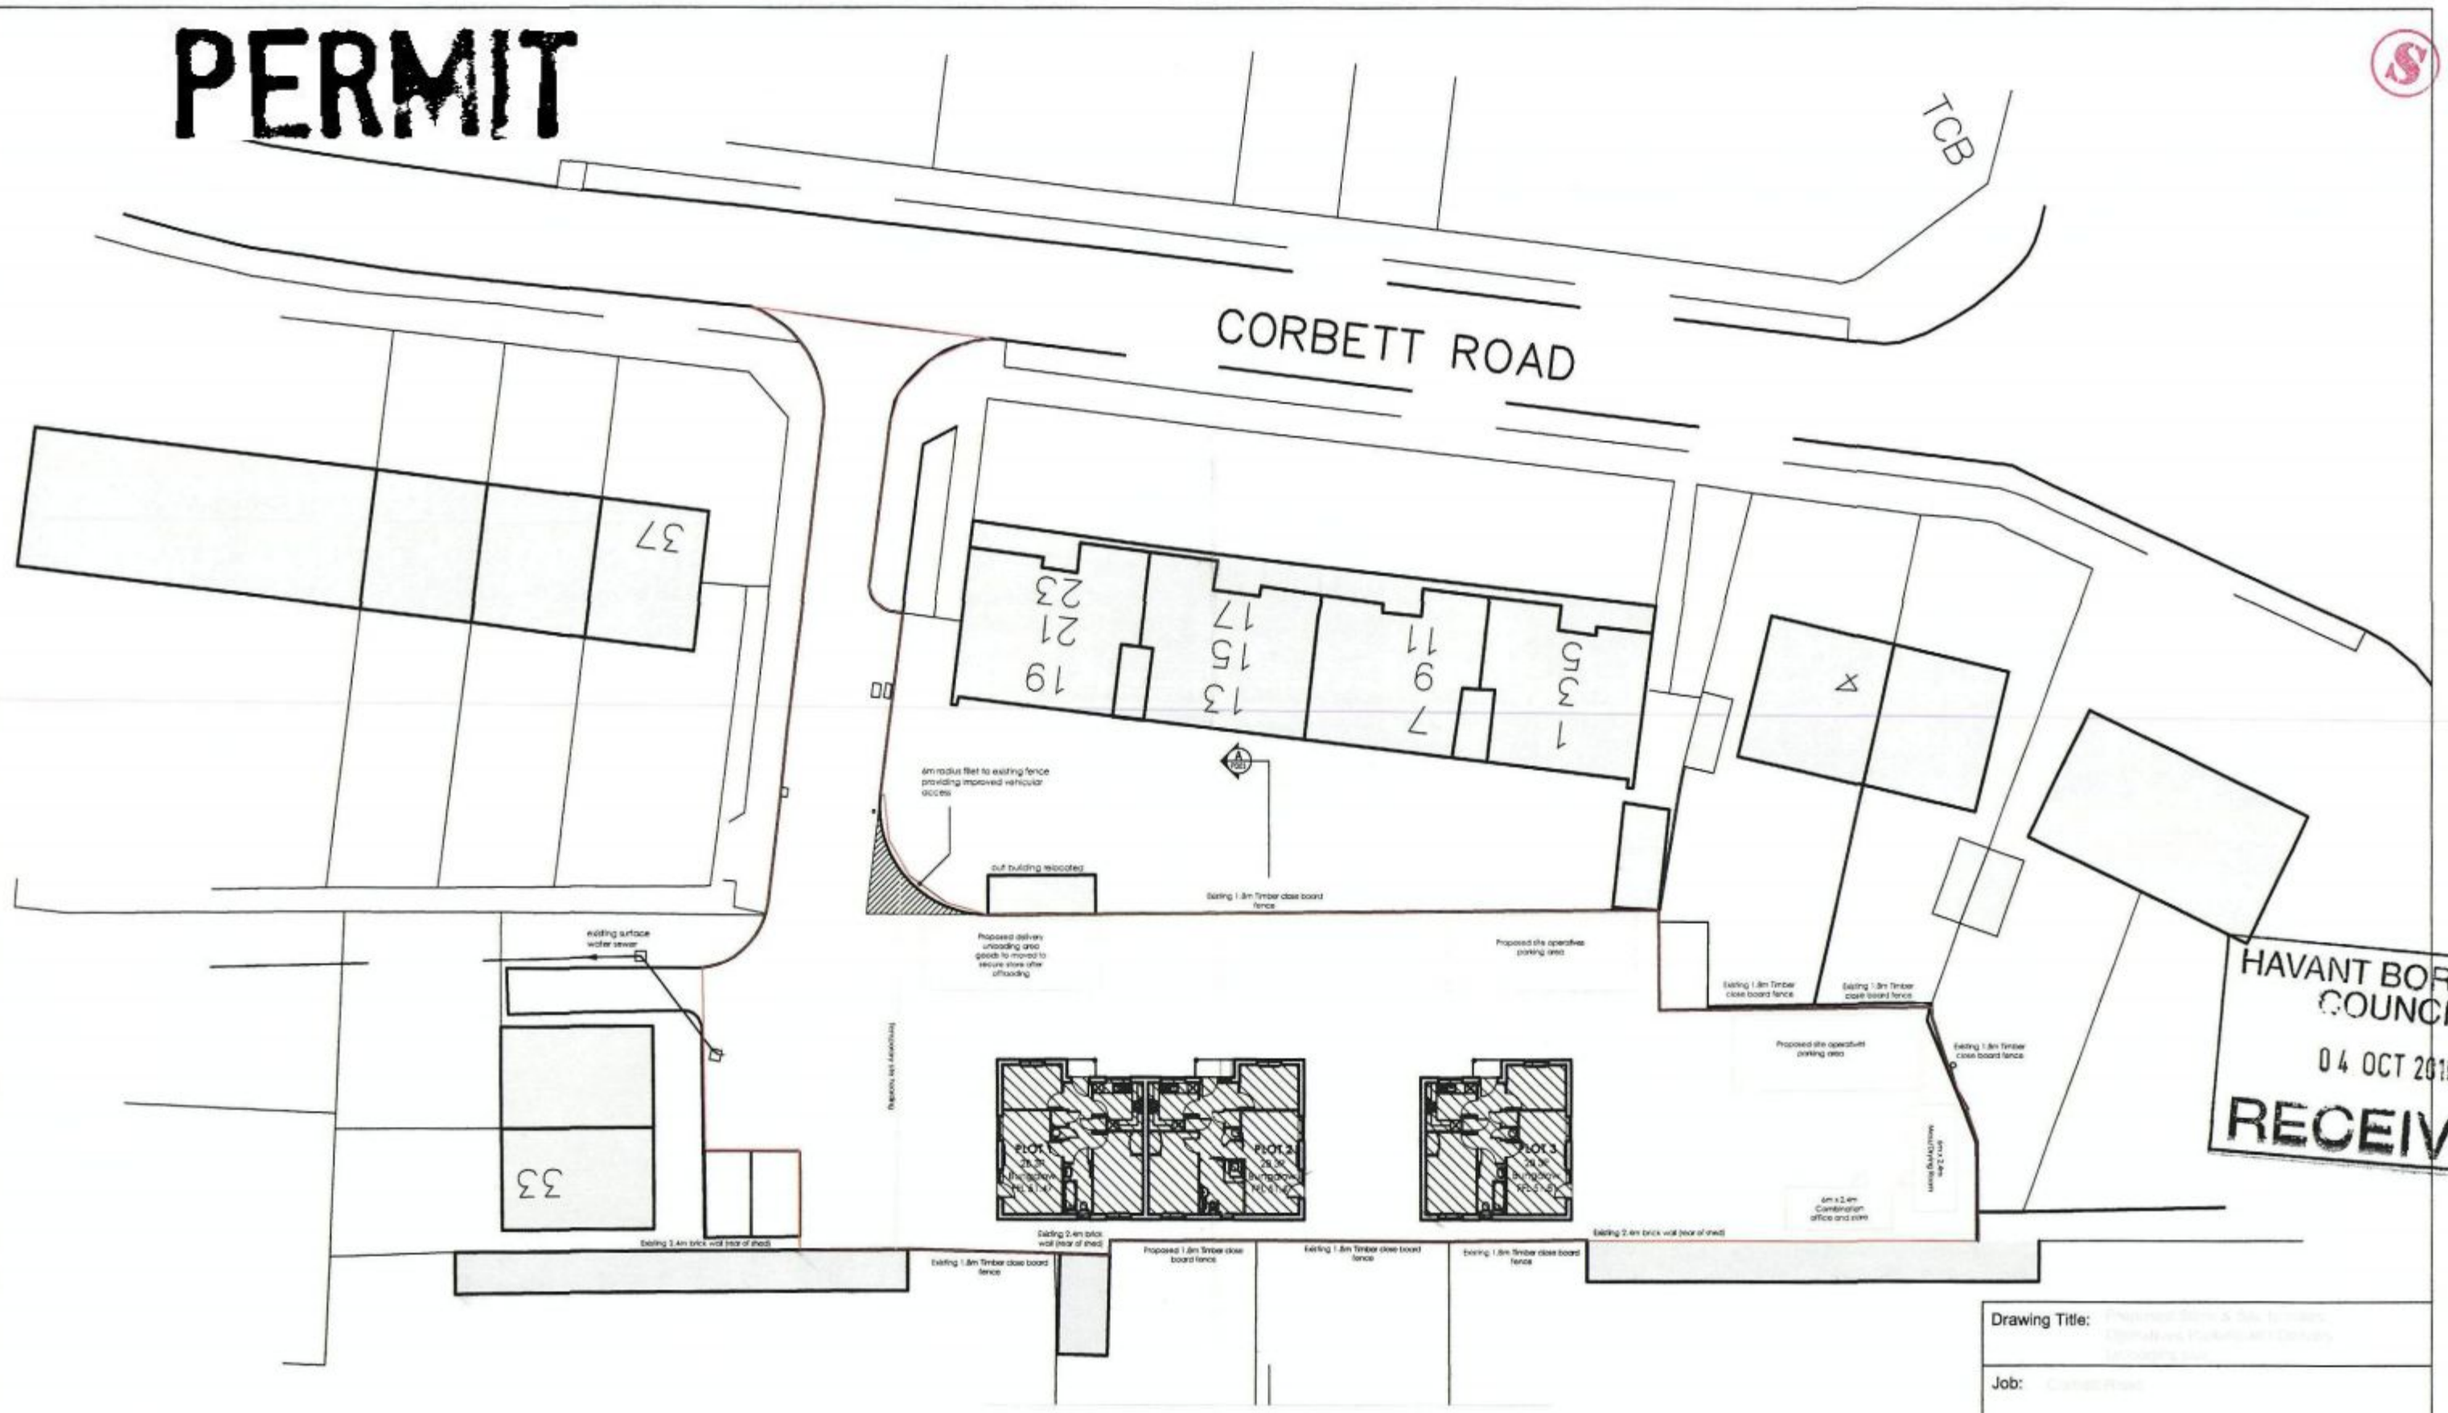

HAVANT BOROUGH COUNCIL
04 OCT 2010
RECEIVED

Drawing Title:		
Job:		
Date:	Scale	Drawn by:
Drawing No.:		Rev.:

Clameg Construction Ltd
Unit 8 Challenge Enterprise Centre,
Sharps Close, Portmouth PO3 5RJ
Tel: 02392 669288 Fax: 02392 639888