
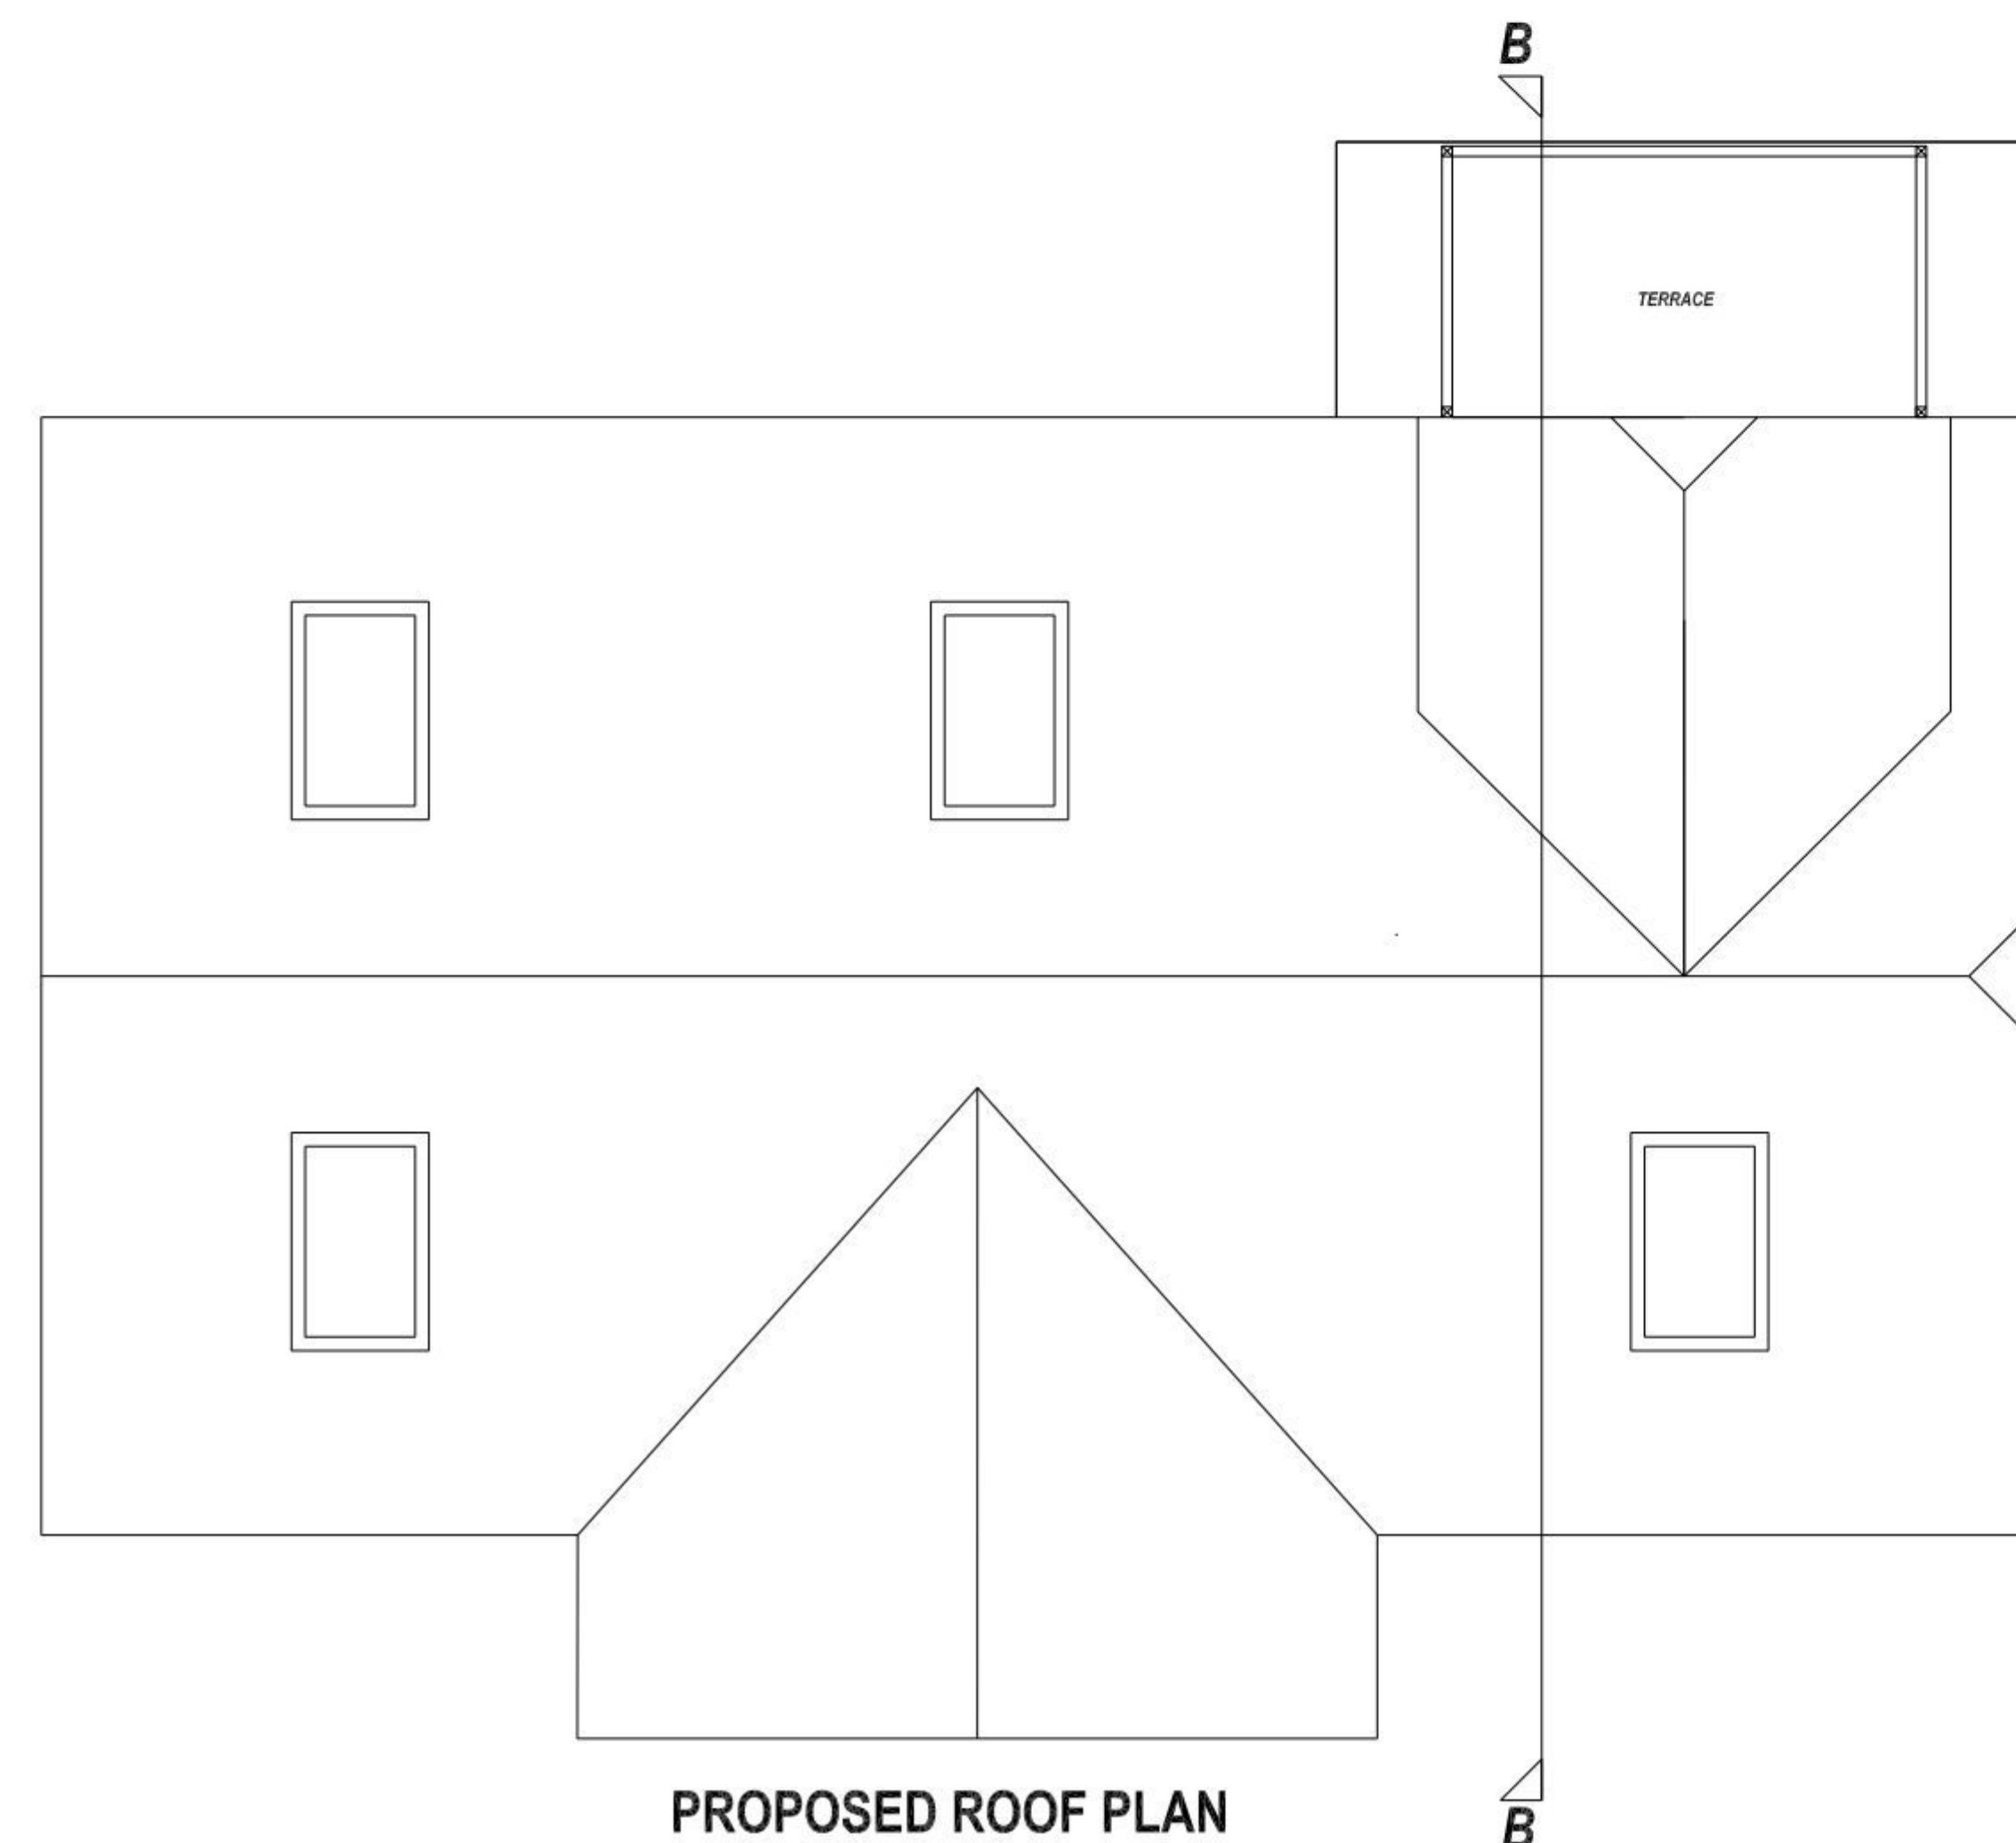
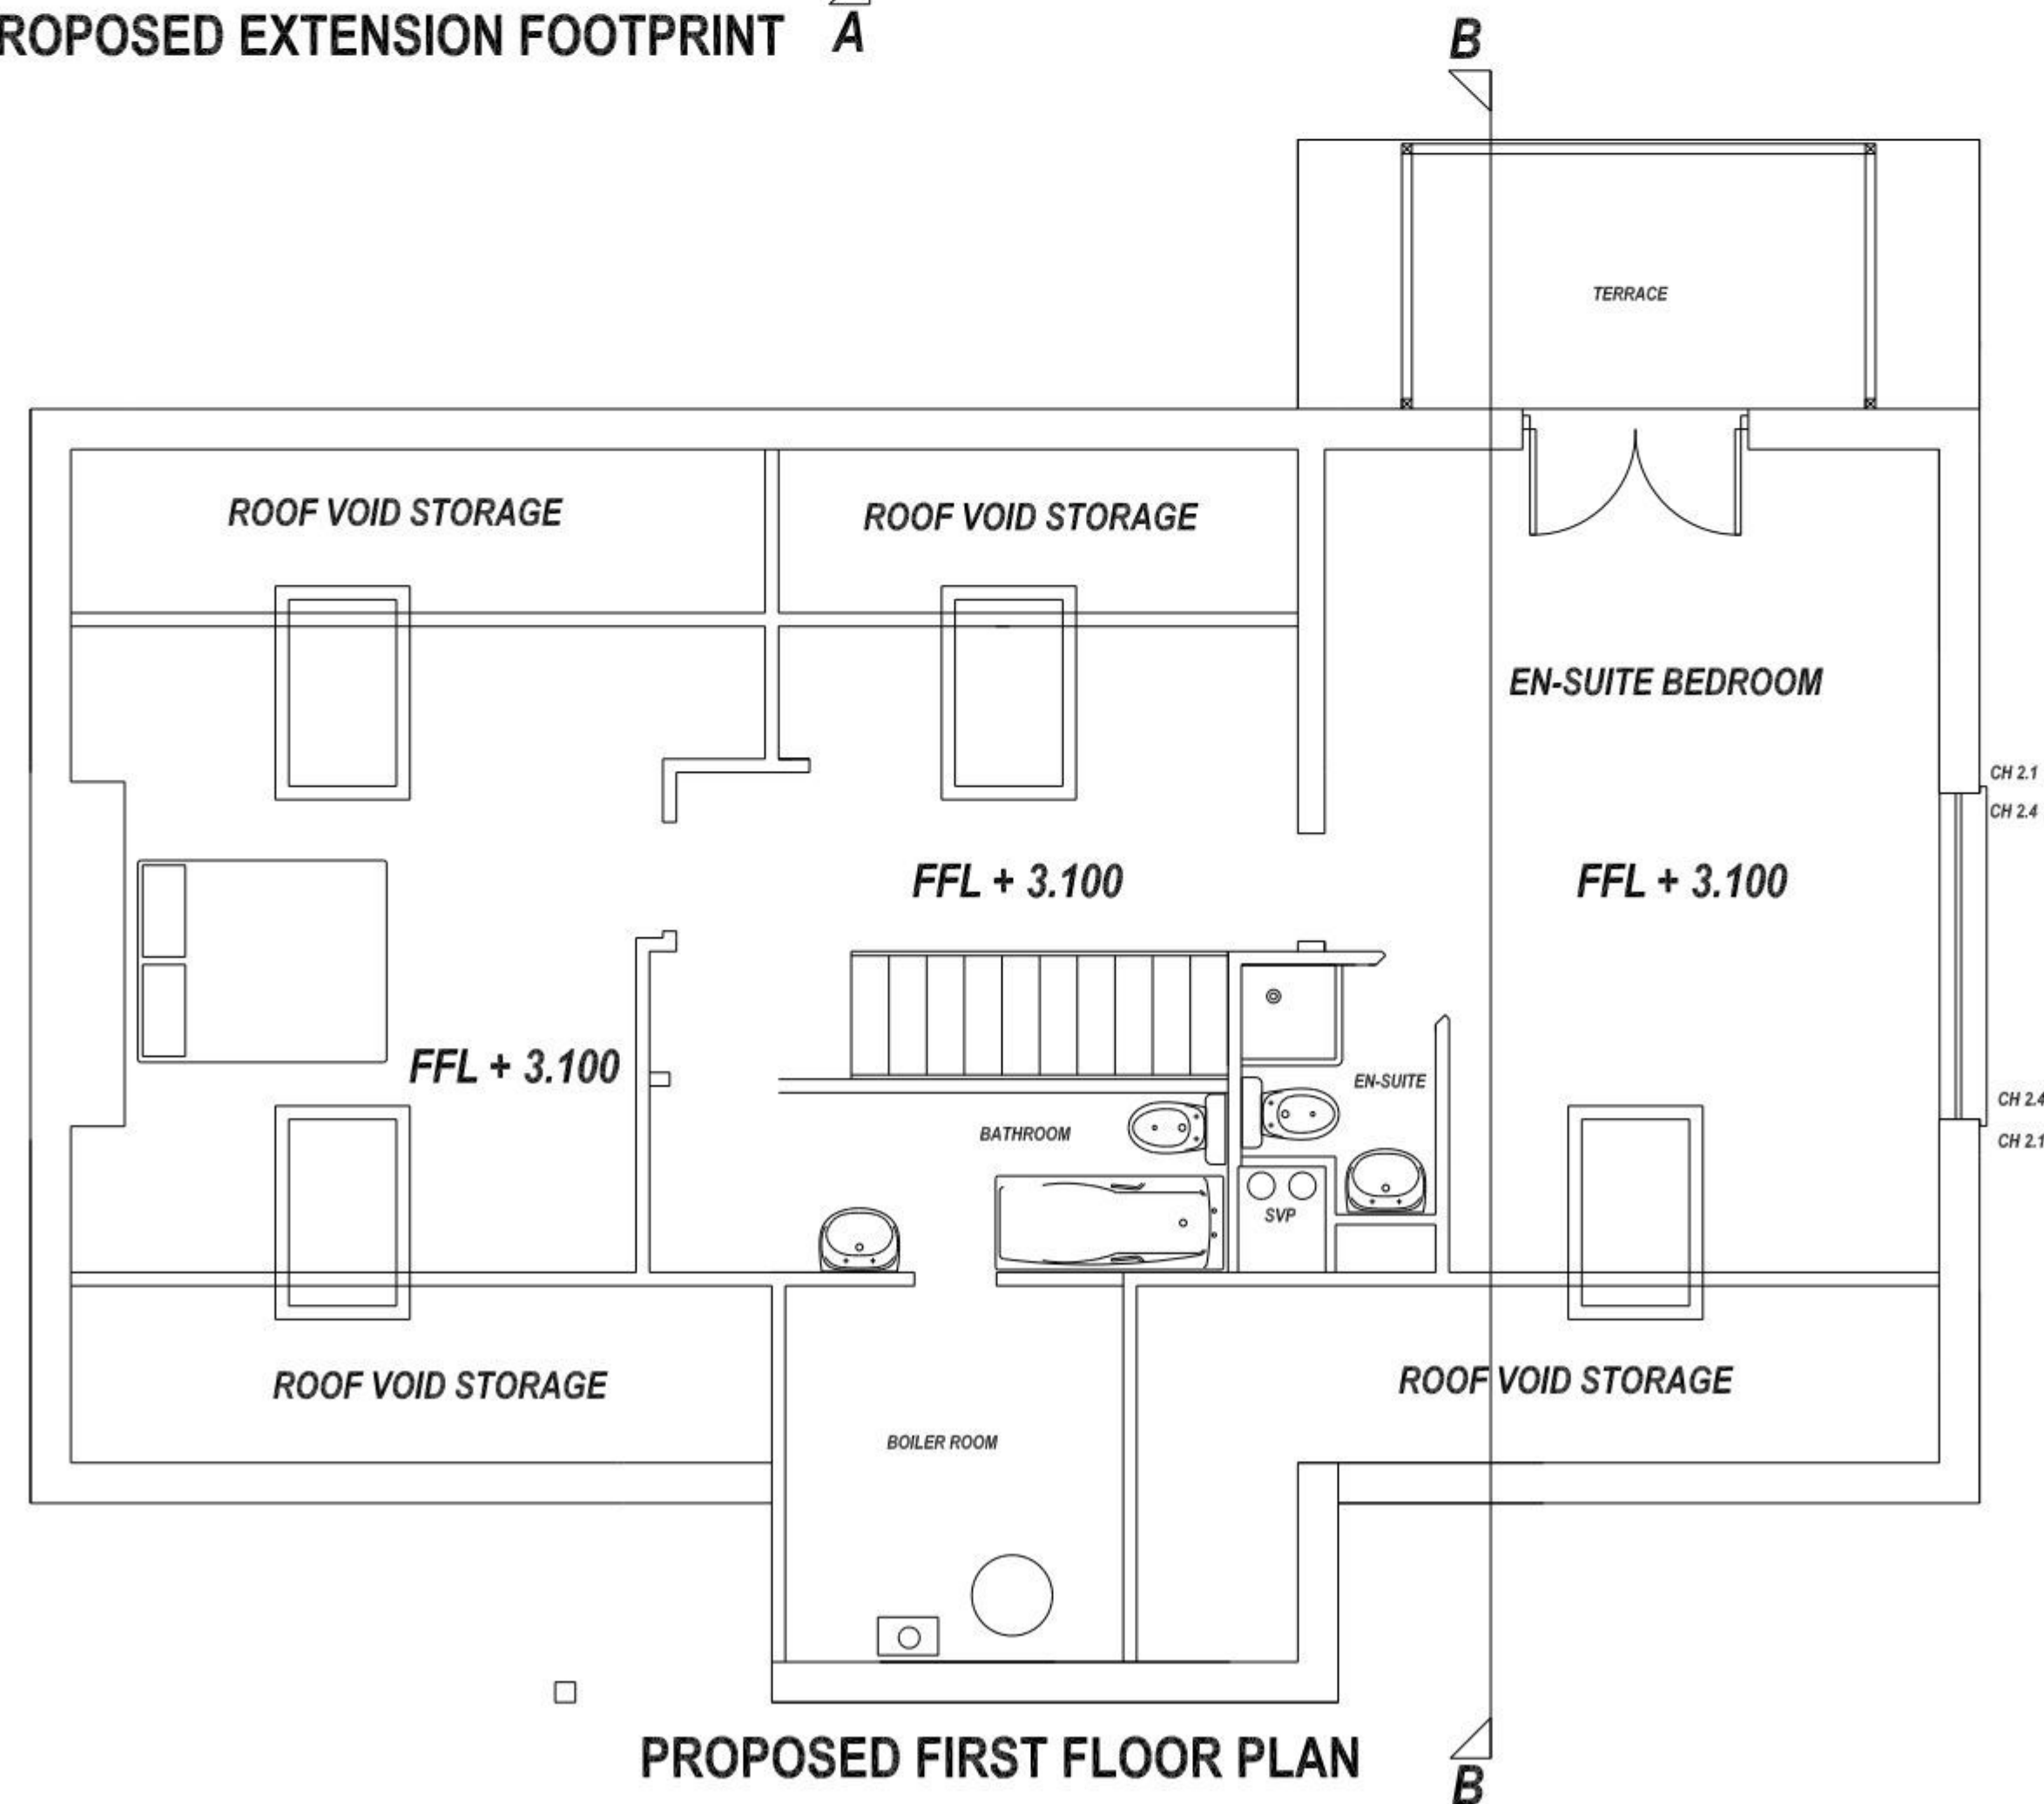
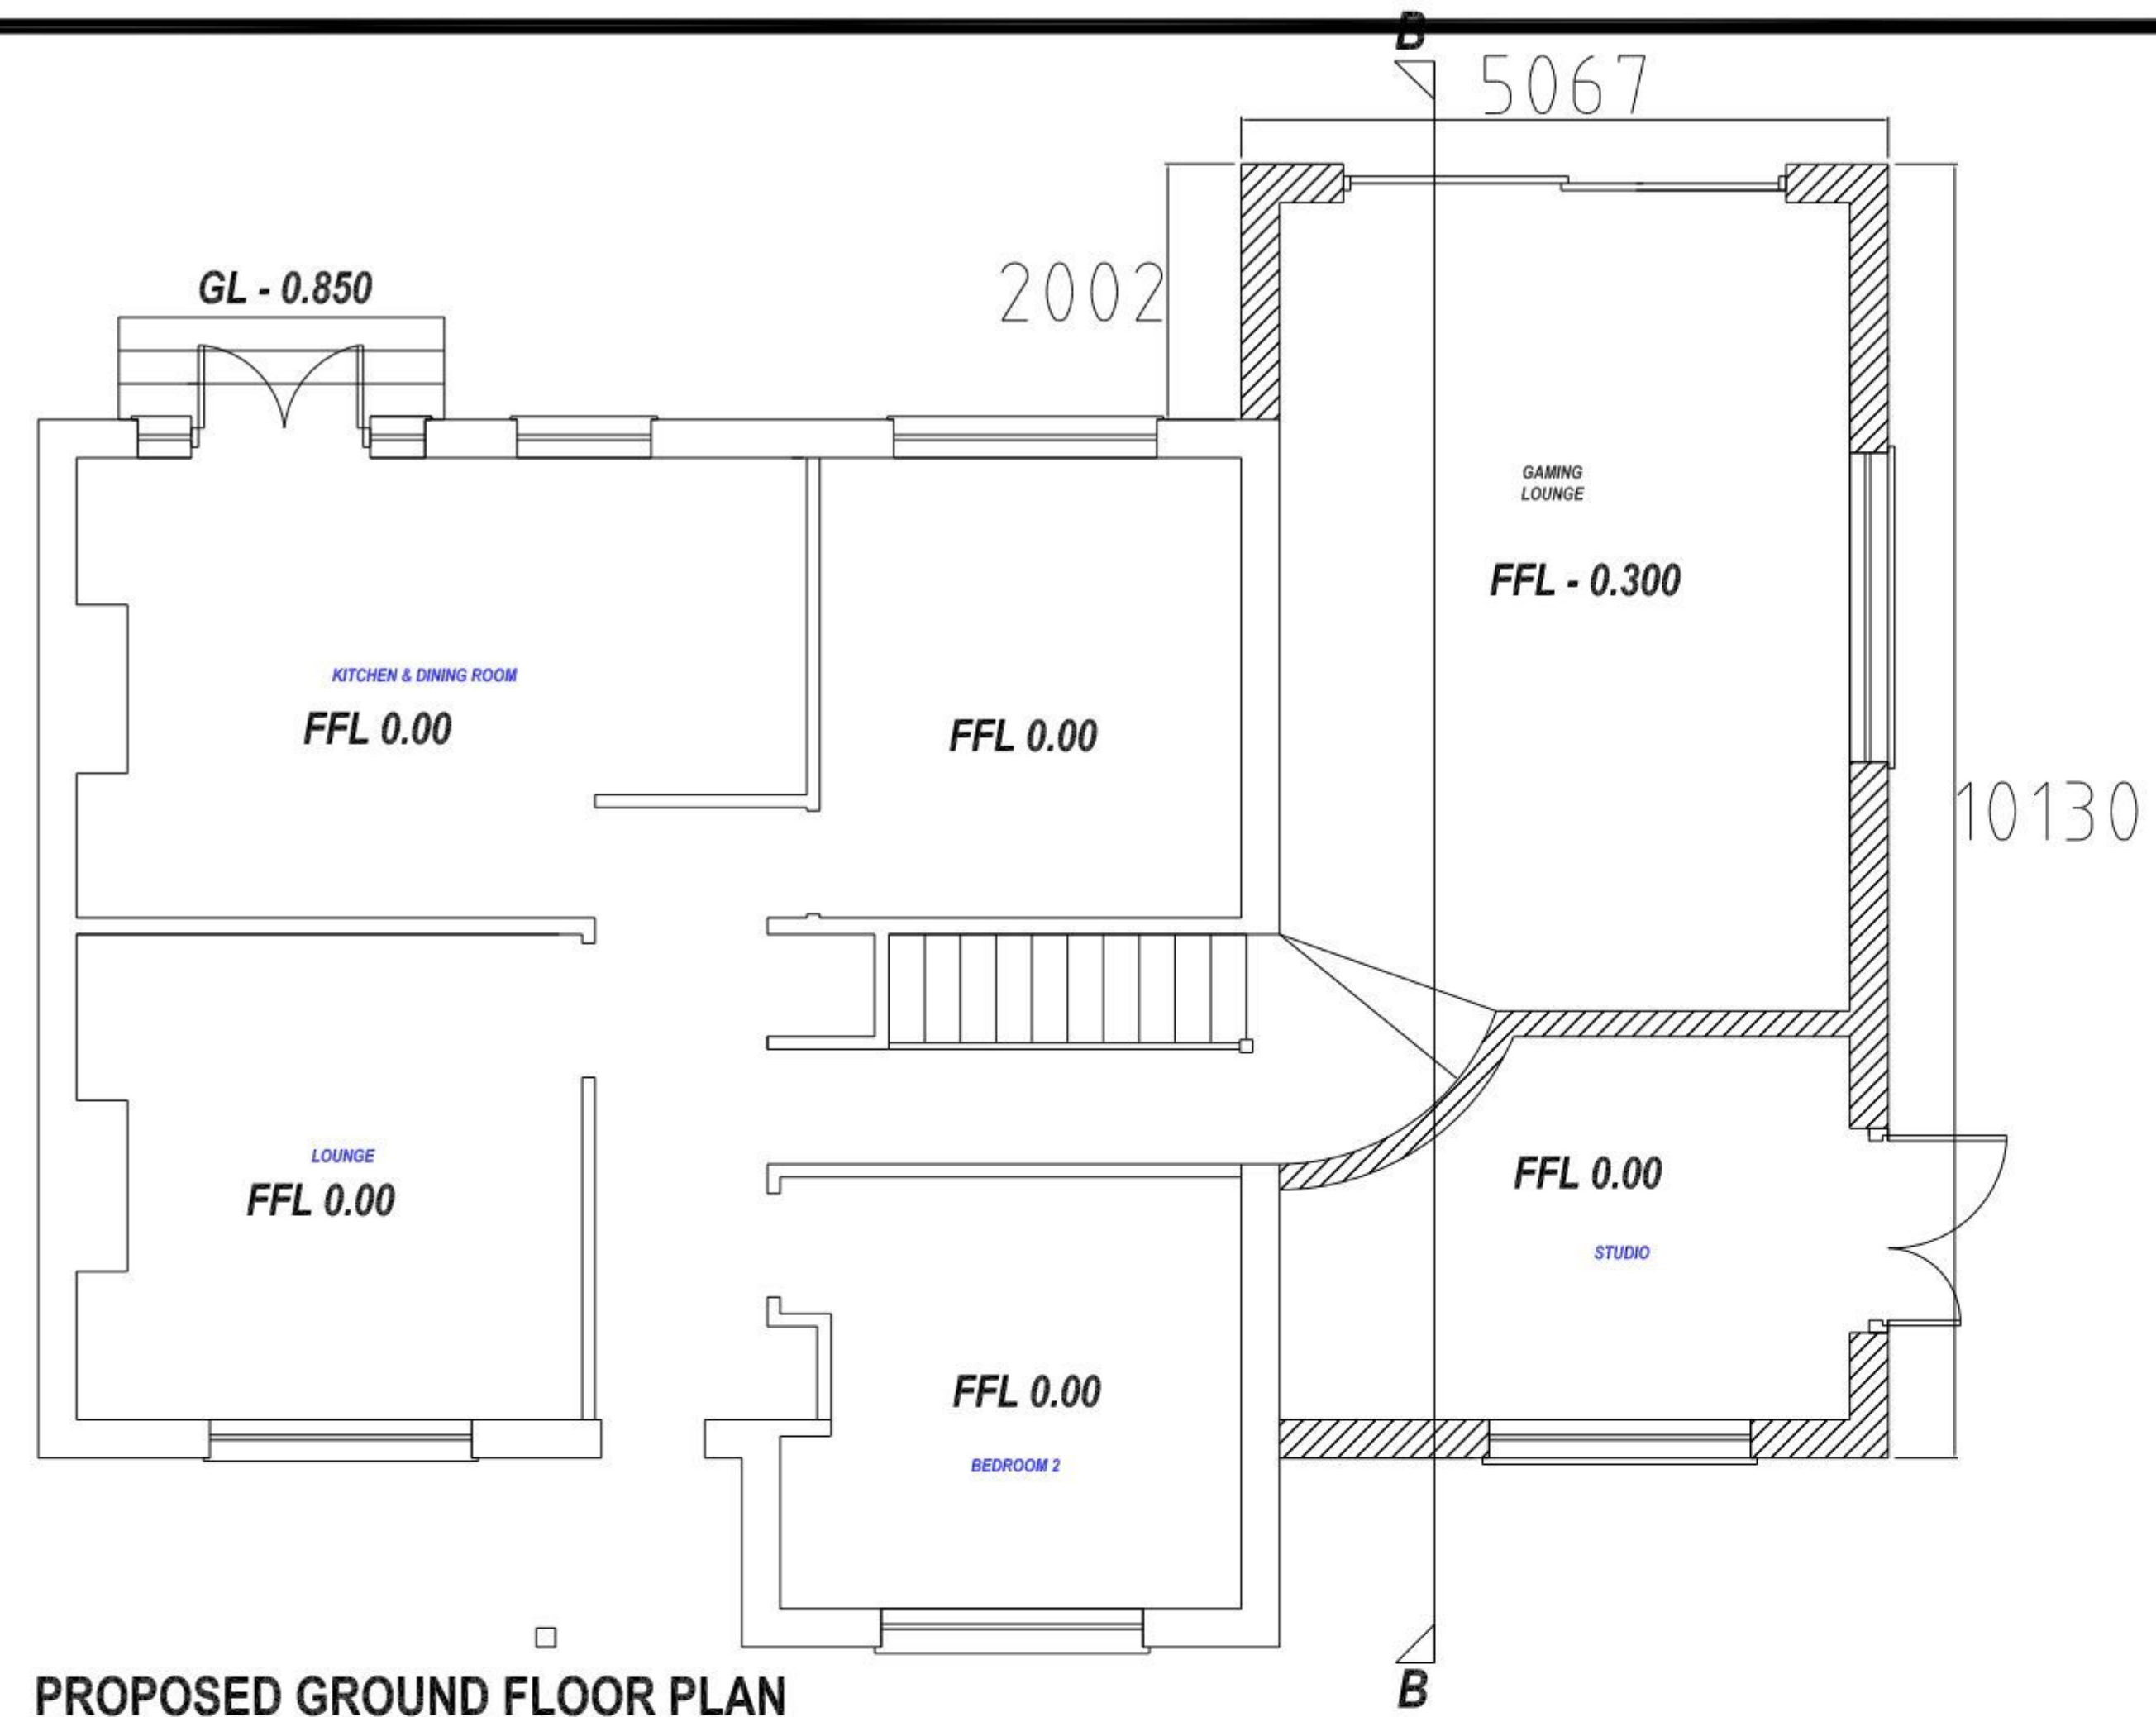


PERMIT

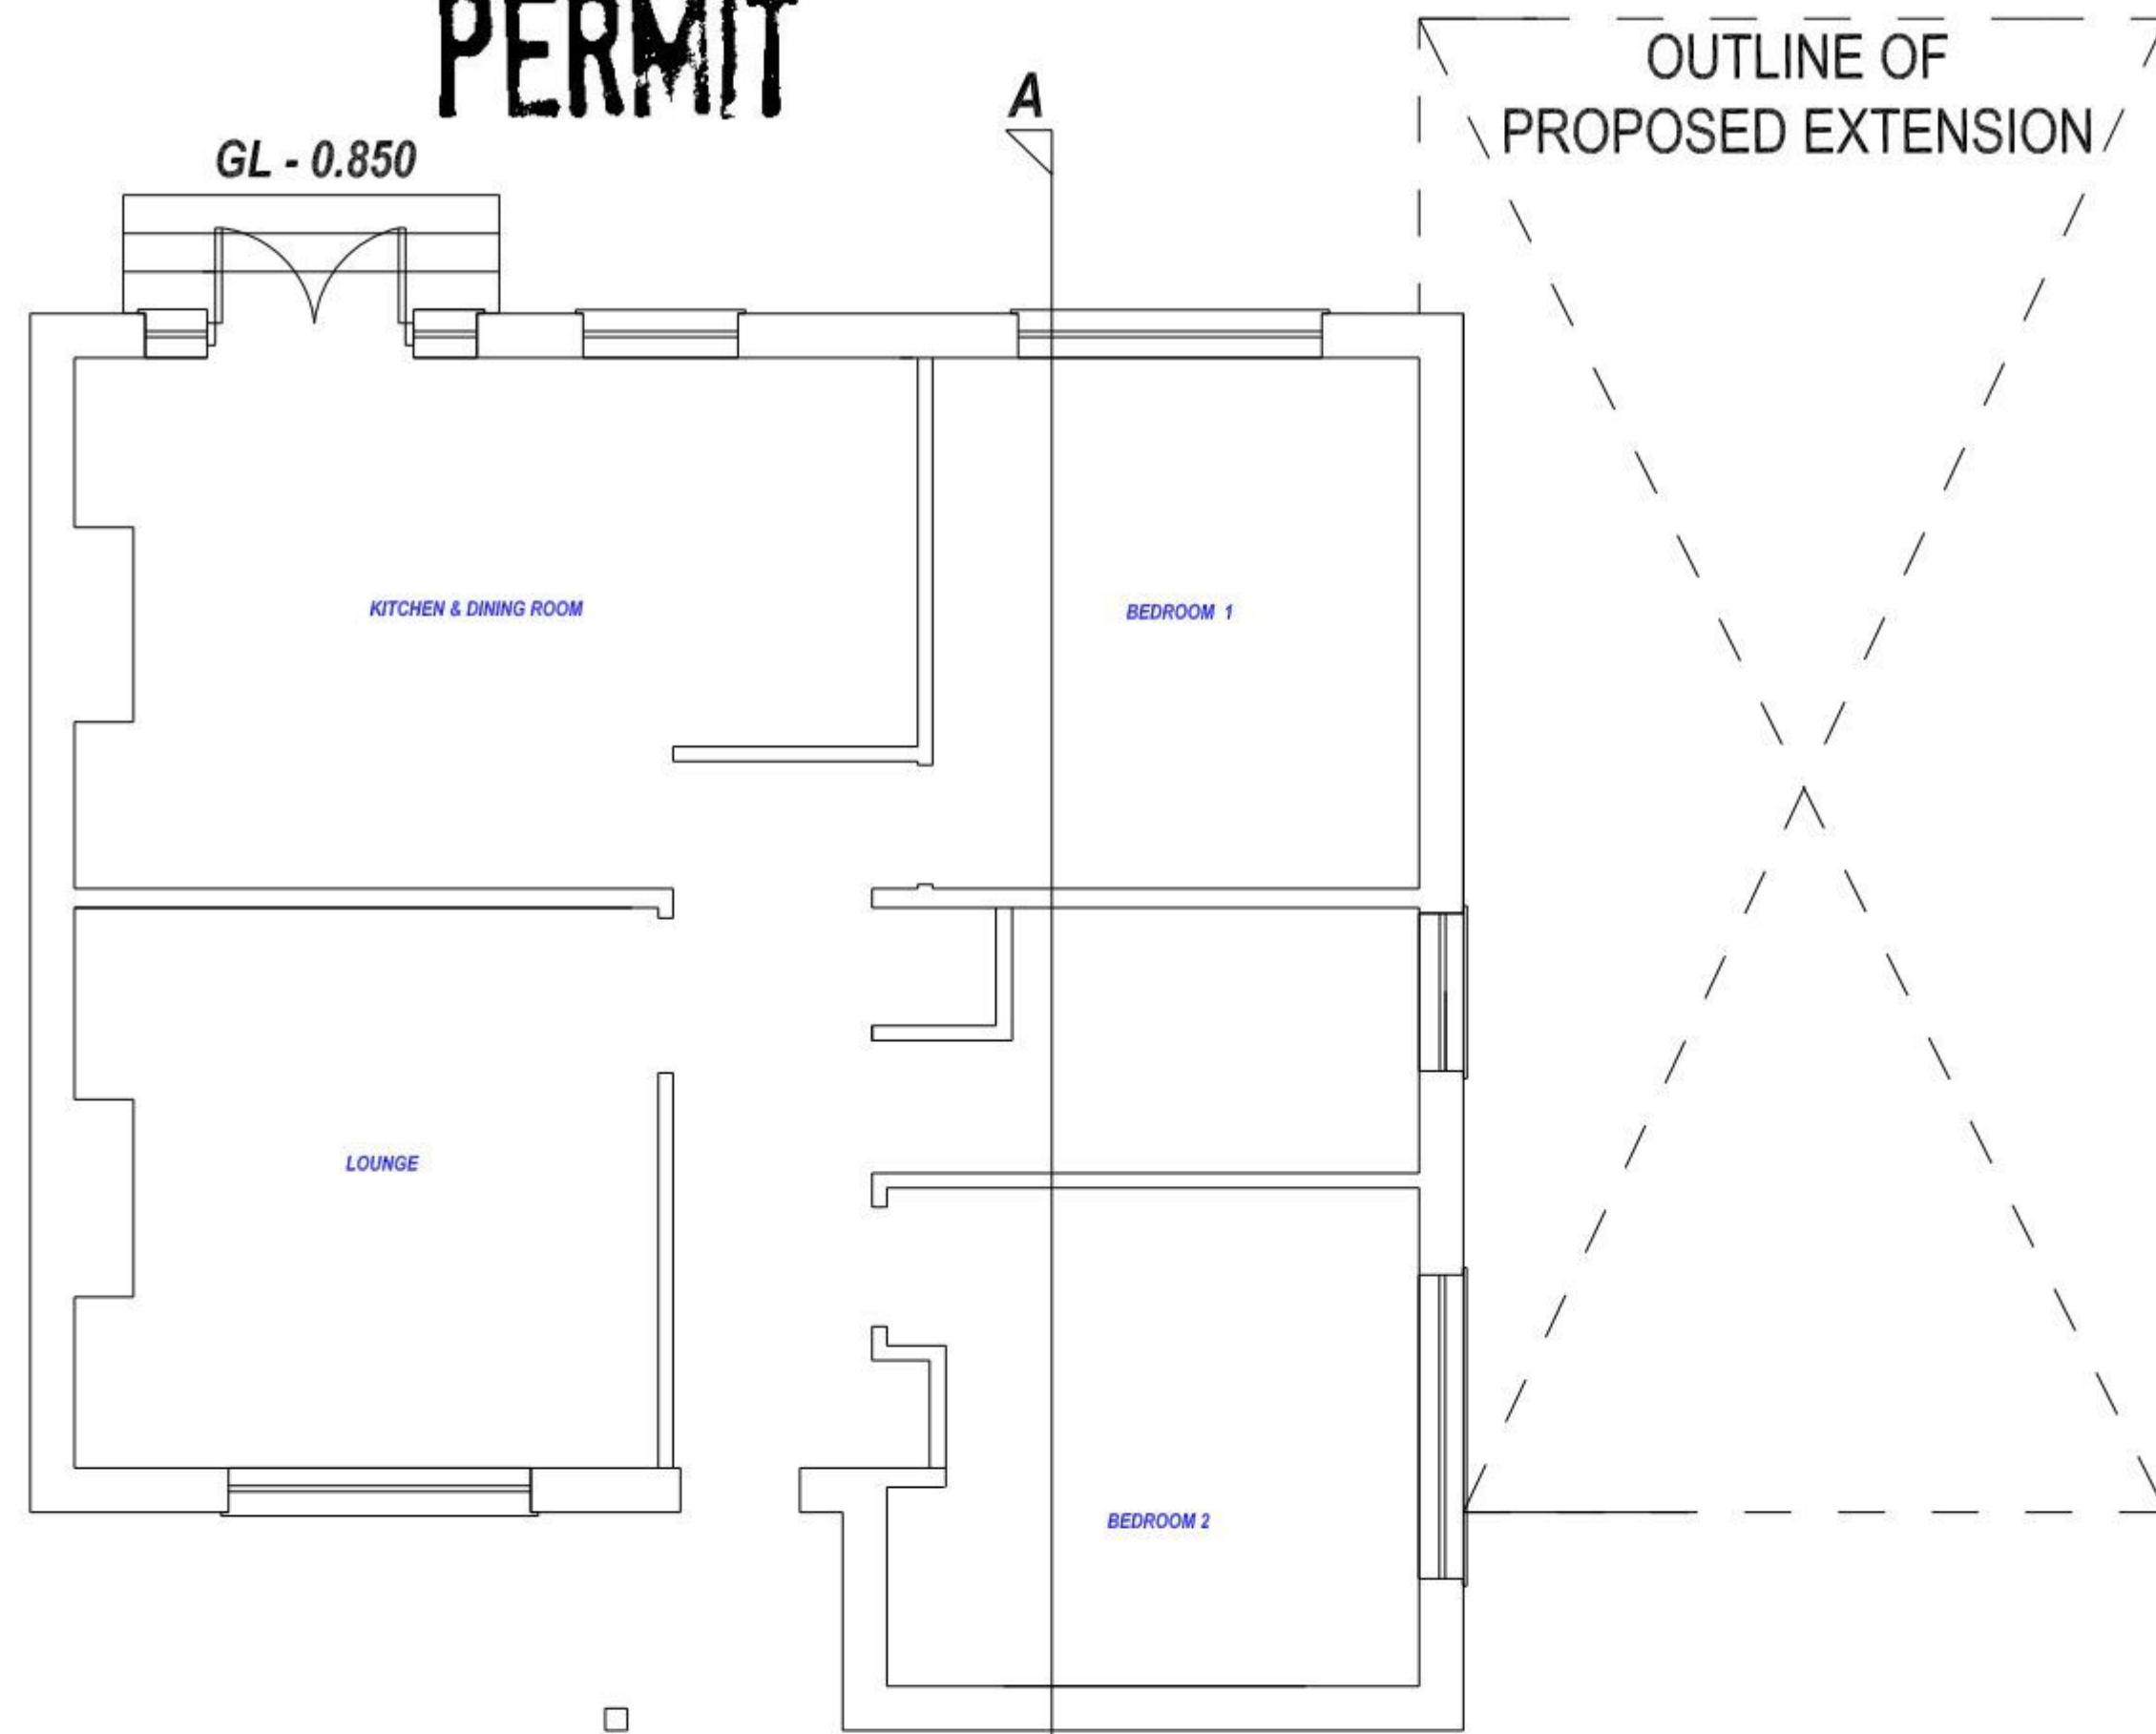

General Notes

Rev C 25th Feb 2011
Reduced width of dormer & balustrade

Rev B Flat roof removed and pitch roof added 29th Jan 11

Rev A Windows added to SW elevation 16th Oct 10

No.	Revision/Issue	Date

PLANNINGBYDESIGN
www.planningbydesign.co.uk
E-mail: office@planningbydesign.co.uk
Mobile: 07970 046996

59 Littlepark Avenue
Bedhampton
Hampshire
PO9 3QU

Project	Sheet
PLAN VIEW	A567/001C
Date: 19/10/10	
Scale: 1:50 @ A1	