PERMIT

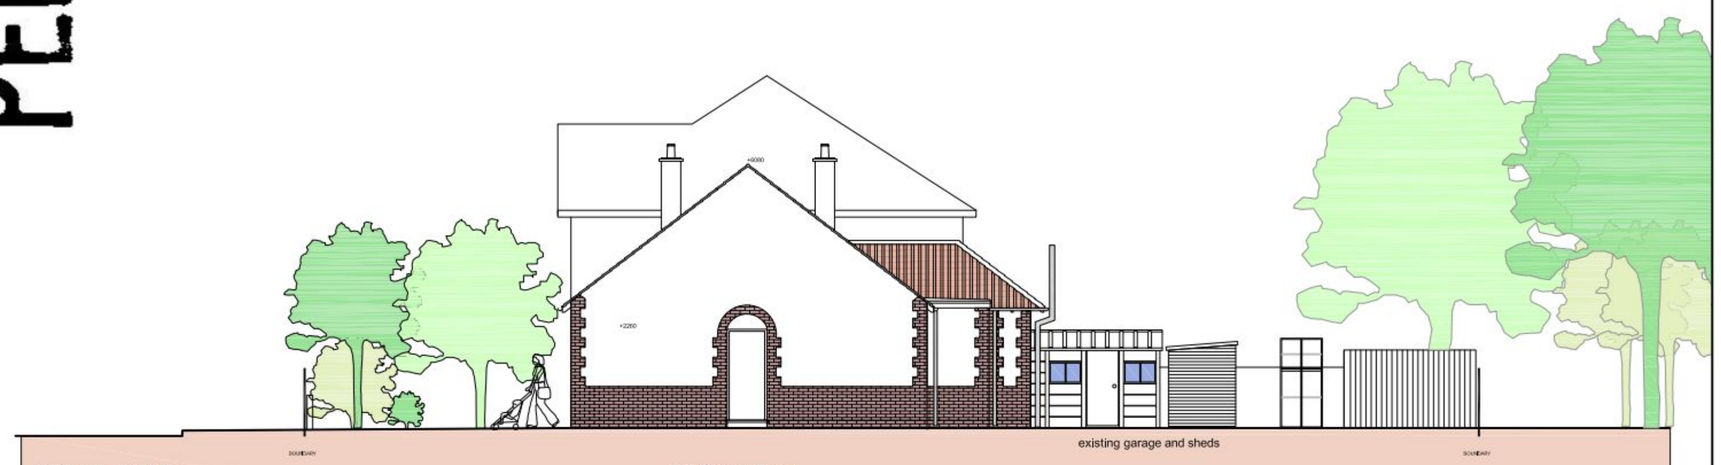

27 Grove Road, Havant

East Elevation - As Existing

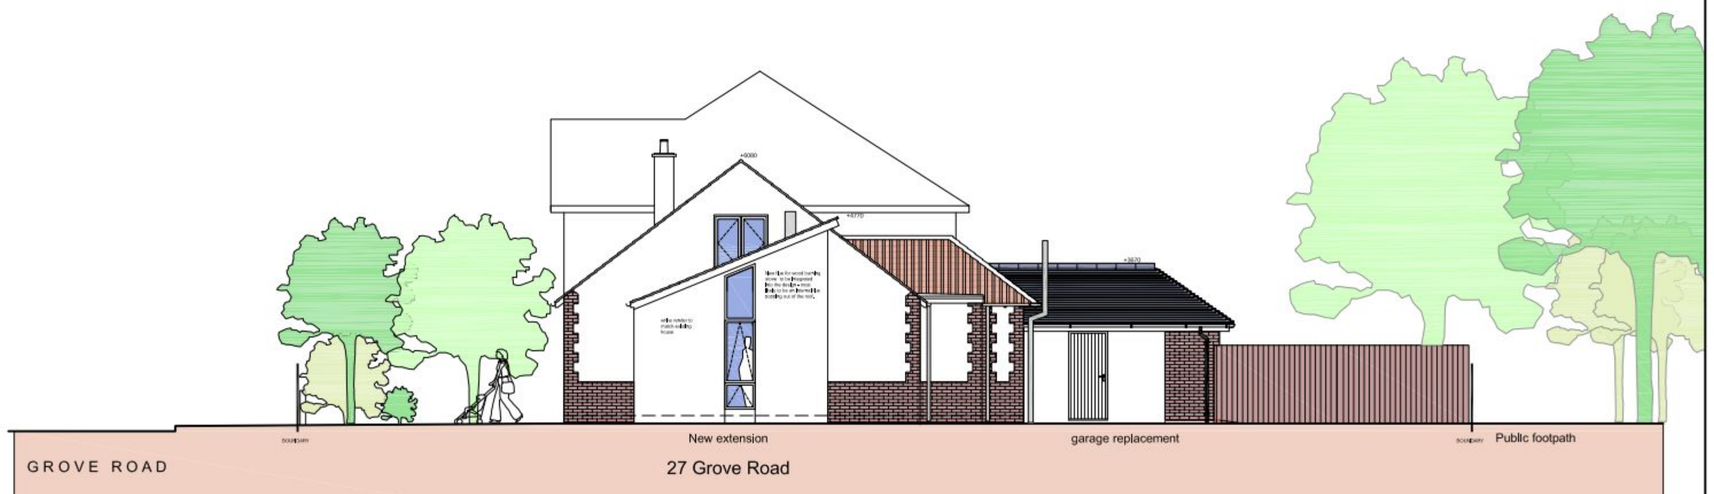

27 Grove Road, Havant

East Elevation - As Proposed

0 5 10 15



Cross Section D-D

As Proposed

WEST ELEVATIONS - HOUSE AND BOUNDARY - EXISTING AND PROPOSED

1:100

NOTES:

All dimensions to be checked on site and any discrepancy notified to The Martin Ralph Group. Written dimensions are to be used in preference to scaled dimensions.

This drawing is the property of The Martin Ralph Group and must not be reproduced, in part or whole, or deviated from, without their permission.

It is essential that prior to commencement and during construction works, the contractor reviews the drawings and specification and discusses with the practice any inconsistencies, anomalies, non-industry standard features or other concerns.

For both pricing and construction purposes Structural, Mechanical and Electrical Engineers designs, calculations and sizes etc are to take preference over the layout drawings. Any discrepancies are to be brought to the immediate attention of The Martin Ralph Group.

AMENDMENTS		DATE
B	PLANNING APPLICATION	07.11.11
A	PREVIOUS DRAWING RENAMED	28.09.11

CLIENT
MR. & MRS. HOWES
27 GROVE ROAD
HAVANT
HAMPSHIRE
PO9 1AR

PROJECT
27 GROVE ROAD
HAVANT
HAMPSHIRE
PO9 1AR

DRAWING TITLE
ELEVATIONS 4 OF 4
EAST ELEVATION - EXISTING AND PROPOSED
CROSS SECTION D-D

DATE
23.09.2011

SCALE
1:100 @ A1

DRAWING No. 11/125 / JR / 07

REVISION B

THE MARTIN RALPH GROUP
studioLUNDI
RICS CHARTERED SURVEYORS ARCHITECTS & ENGINEERS

11 Dragoon House
Hussar Court
Brambles Business Park
Portsmouth
Hampshire
PO7 7SF

www.martinralph.co.uk
info@martinralph.co.uk
T. 023 9225 7711
F. 023 9225 7712