PERMIT



A Building Section 1:100



B Building Section 1:100

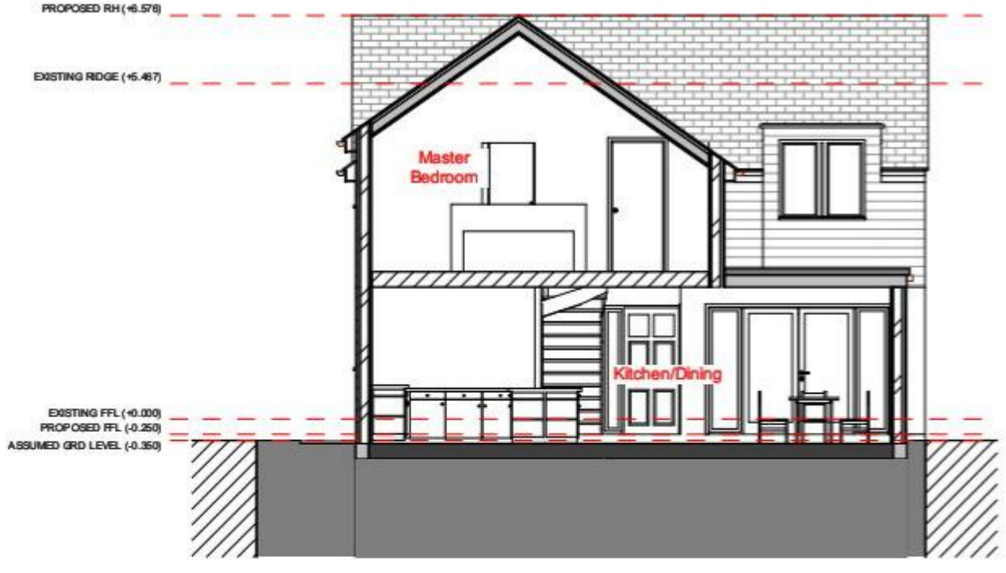

C Building Section 1:100



D Building Section 1:100

revisions & notes				
	A	21.05.11	HB	Issued for comment
	B	30.05.11	HB	Issued for Planning
	C	11.06.11	SAB	Extent of rear of house reduced by 1m on all floors

0 100mm @A3

project: Mr Evgen & Miss Alleslade
Residential Development
176 The Dales
Widley, Waterlooville

drawing name: Sections

status: PLANNING

date: June 2011
scale: 1:100 @A3
drawn: HB

pwparchitects
61 South Street, Havant, Hampshire PO9 1BZ
t: 023 9248 3894 f: 023 9248 1152
e: design@pwp-architects.com w: www.pwparchitects.com

Project No. 4863 drawing No. 1400 rev C

Note: All dimensions to be checked on site by the contractor before fabrication and erection. Figured dimensions to be taken in preference to scaled dimensions. This drawing is the copyright of the architects and must not be reproduced or used without their express consent, except for the purposes of a planning application. Electronic issue of this drawing to be confirmed by paper hard copy only.