
PROPOSED ALTERATIONS AND FIRST FLOOR ADDITIONS.

32A HART PLAIN AVENUE, COWPLAIN, HANTS.

MRS G. ABRAHAM.

PERMIT

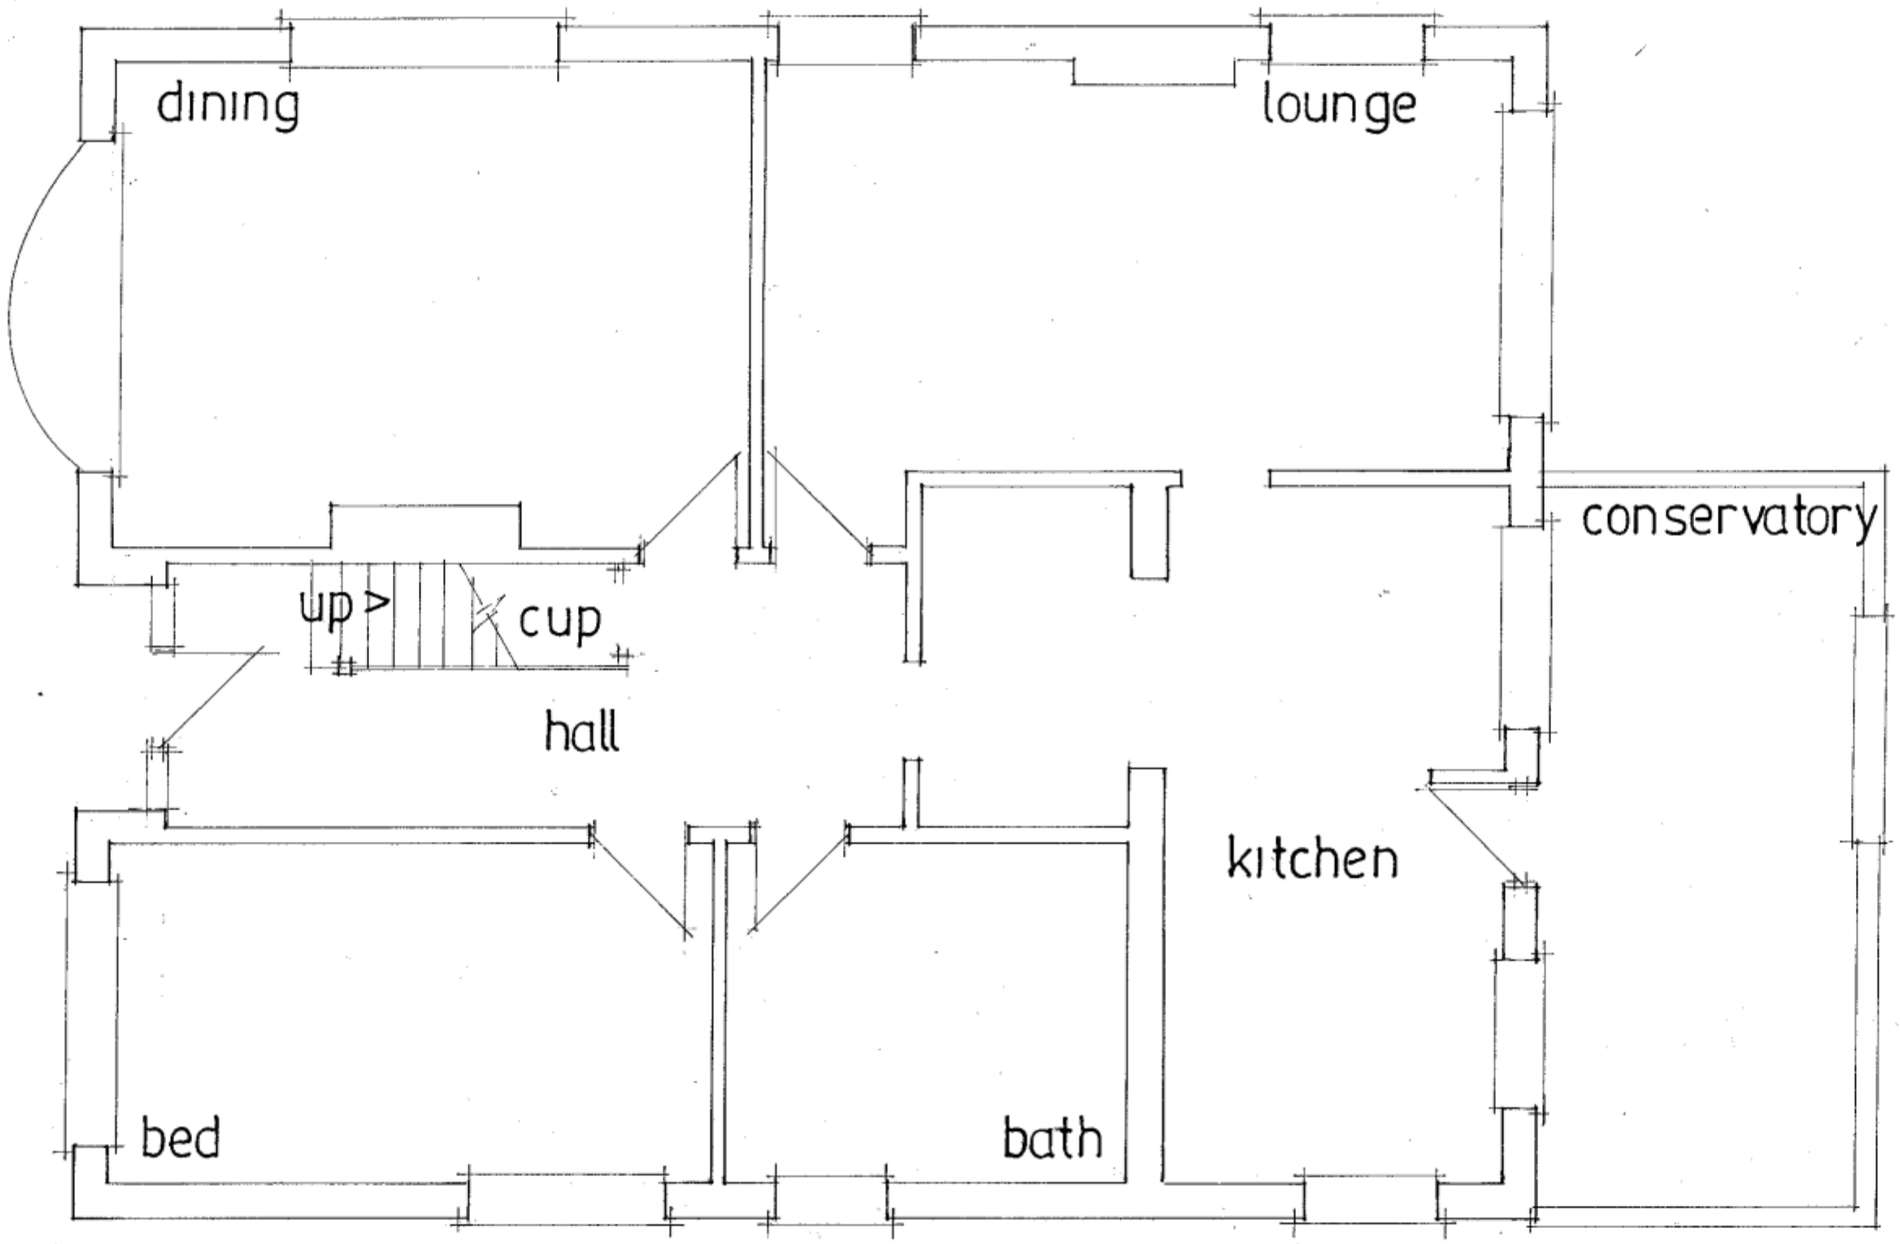

EXISTING GROUND

date feb 2011
scale 1·50

PETER J. WALKER MRICS
CHARTERED SURVEYOR
182 SEAFRONT, HAYLING ISLAND, HANTS
PO11 9 AN

TEL: 02392 467571