
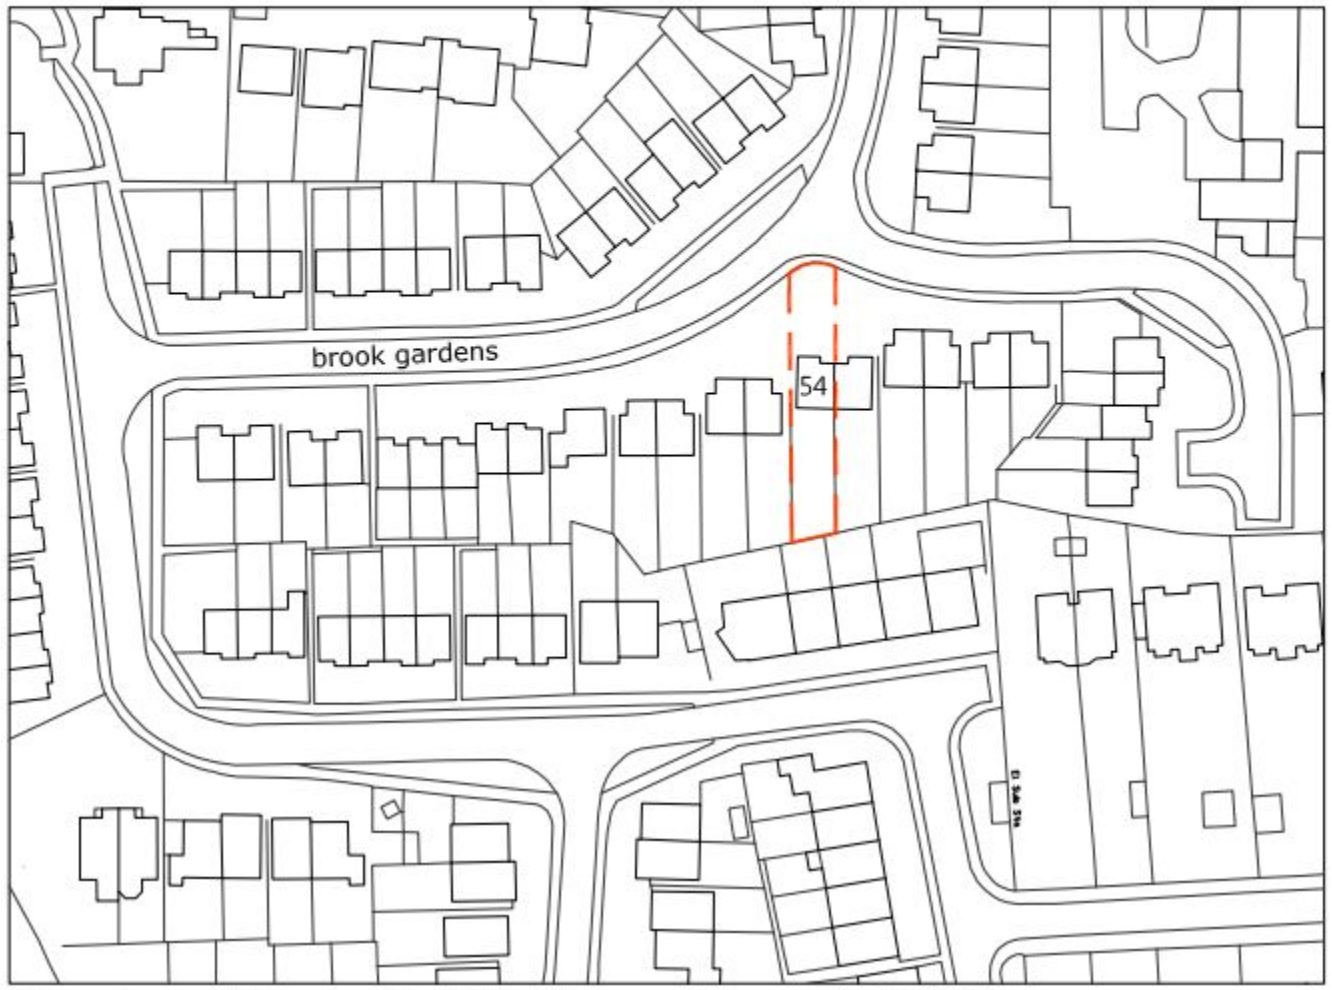


Ordnance Survey, (c) Crown Copyright 2011. All rights reserved. Licence number 100020449

site location plan 1:250

PERMIT

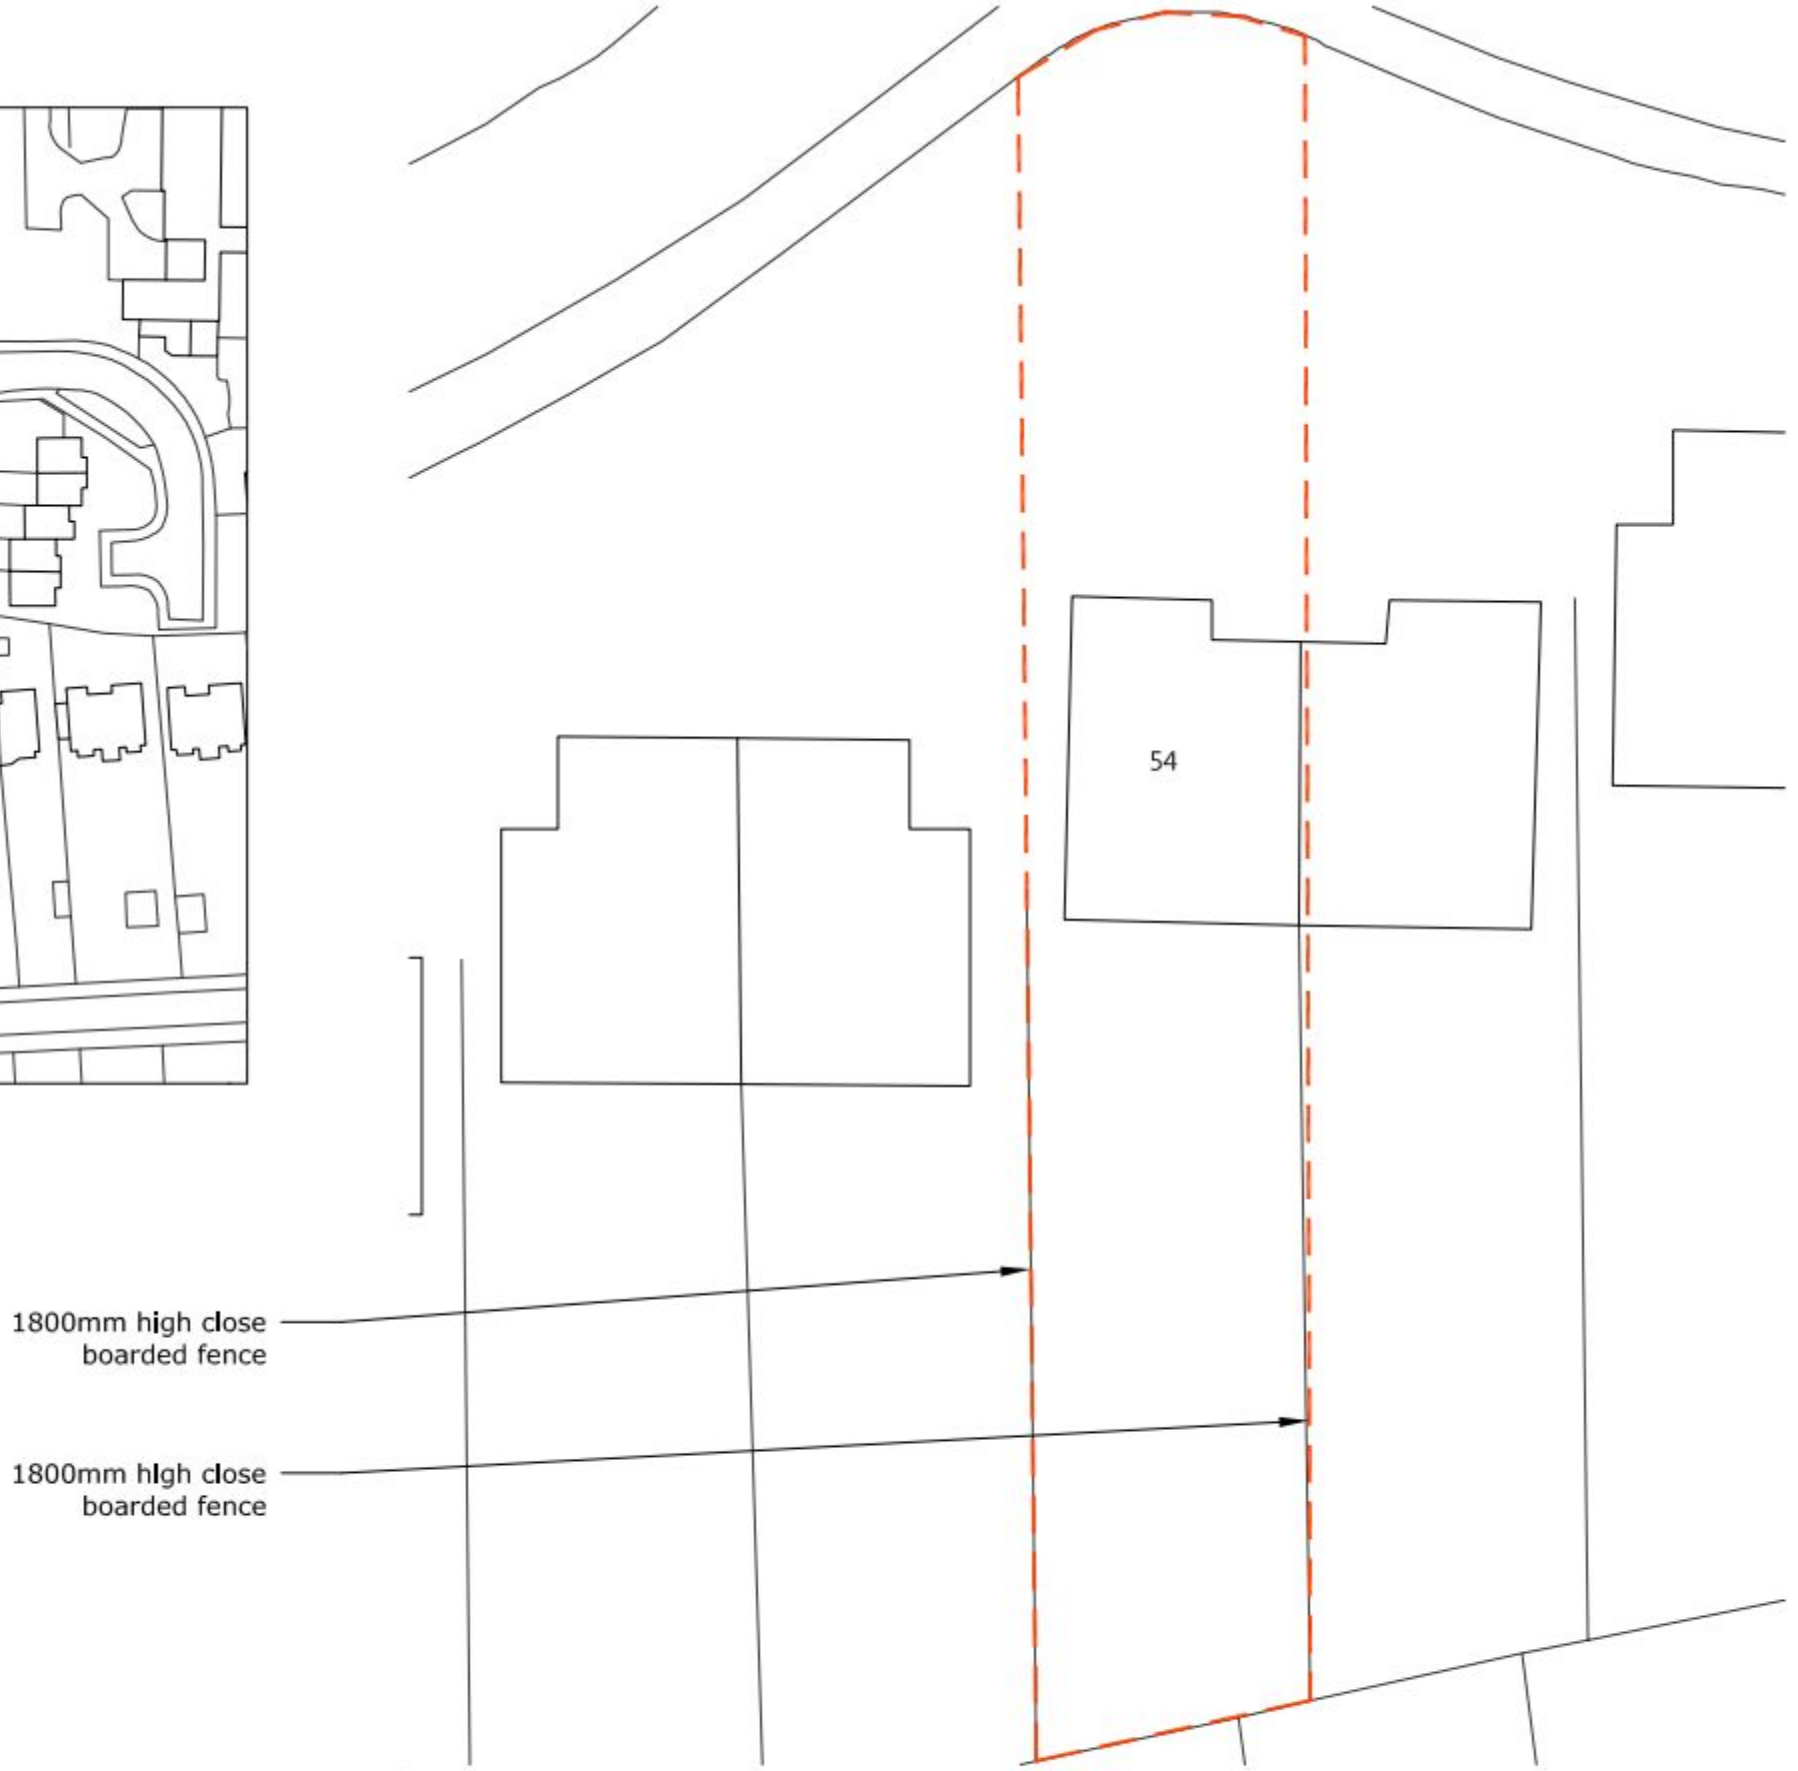

block plan 1:200

this drawing is not for construction
this drawing is the property of:
dwell design
28 beaconsfield avenue
cosham
portsmouth
po6 2pt

revisions
-/-/-

scale bars

1:1250 0 10 20 50

1:200 0 2 4 10

scale
1/1250/
1:200 @ A3

job name
54 brook gardens

dwell design ltd

date	job number	drawing number	drawing name	status	revision
march 11	11012	(pl)00	existing site plan and block plan	planning	-