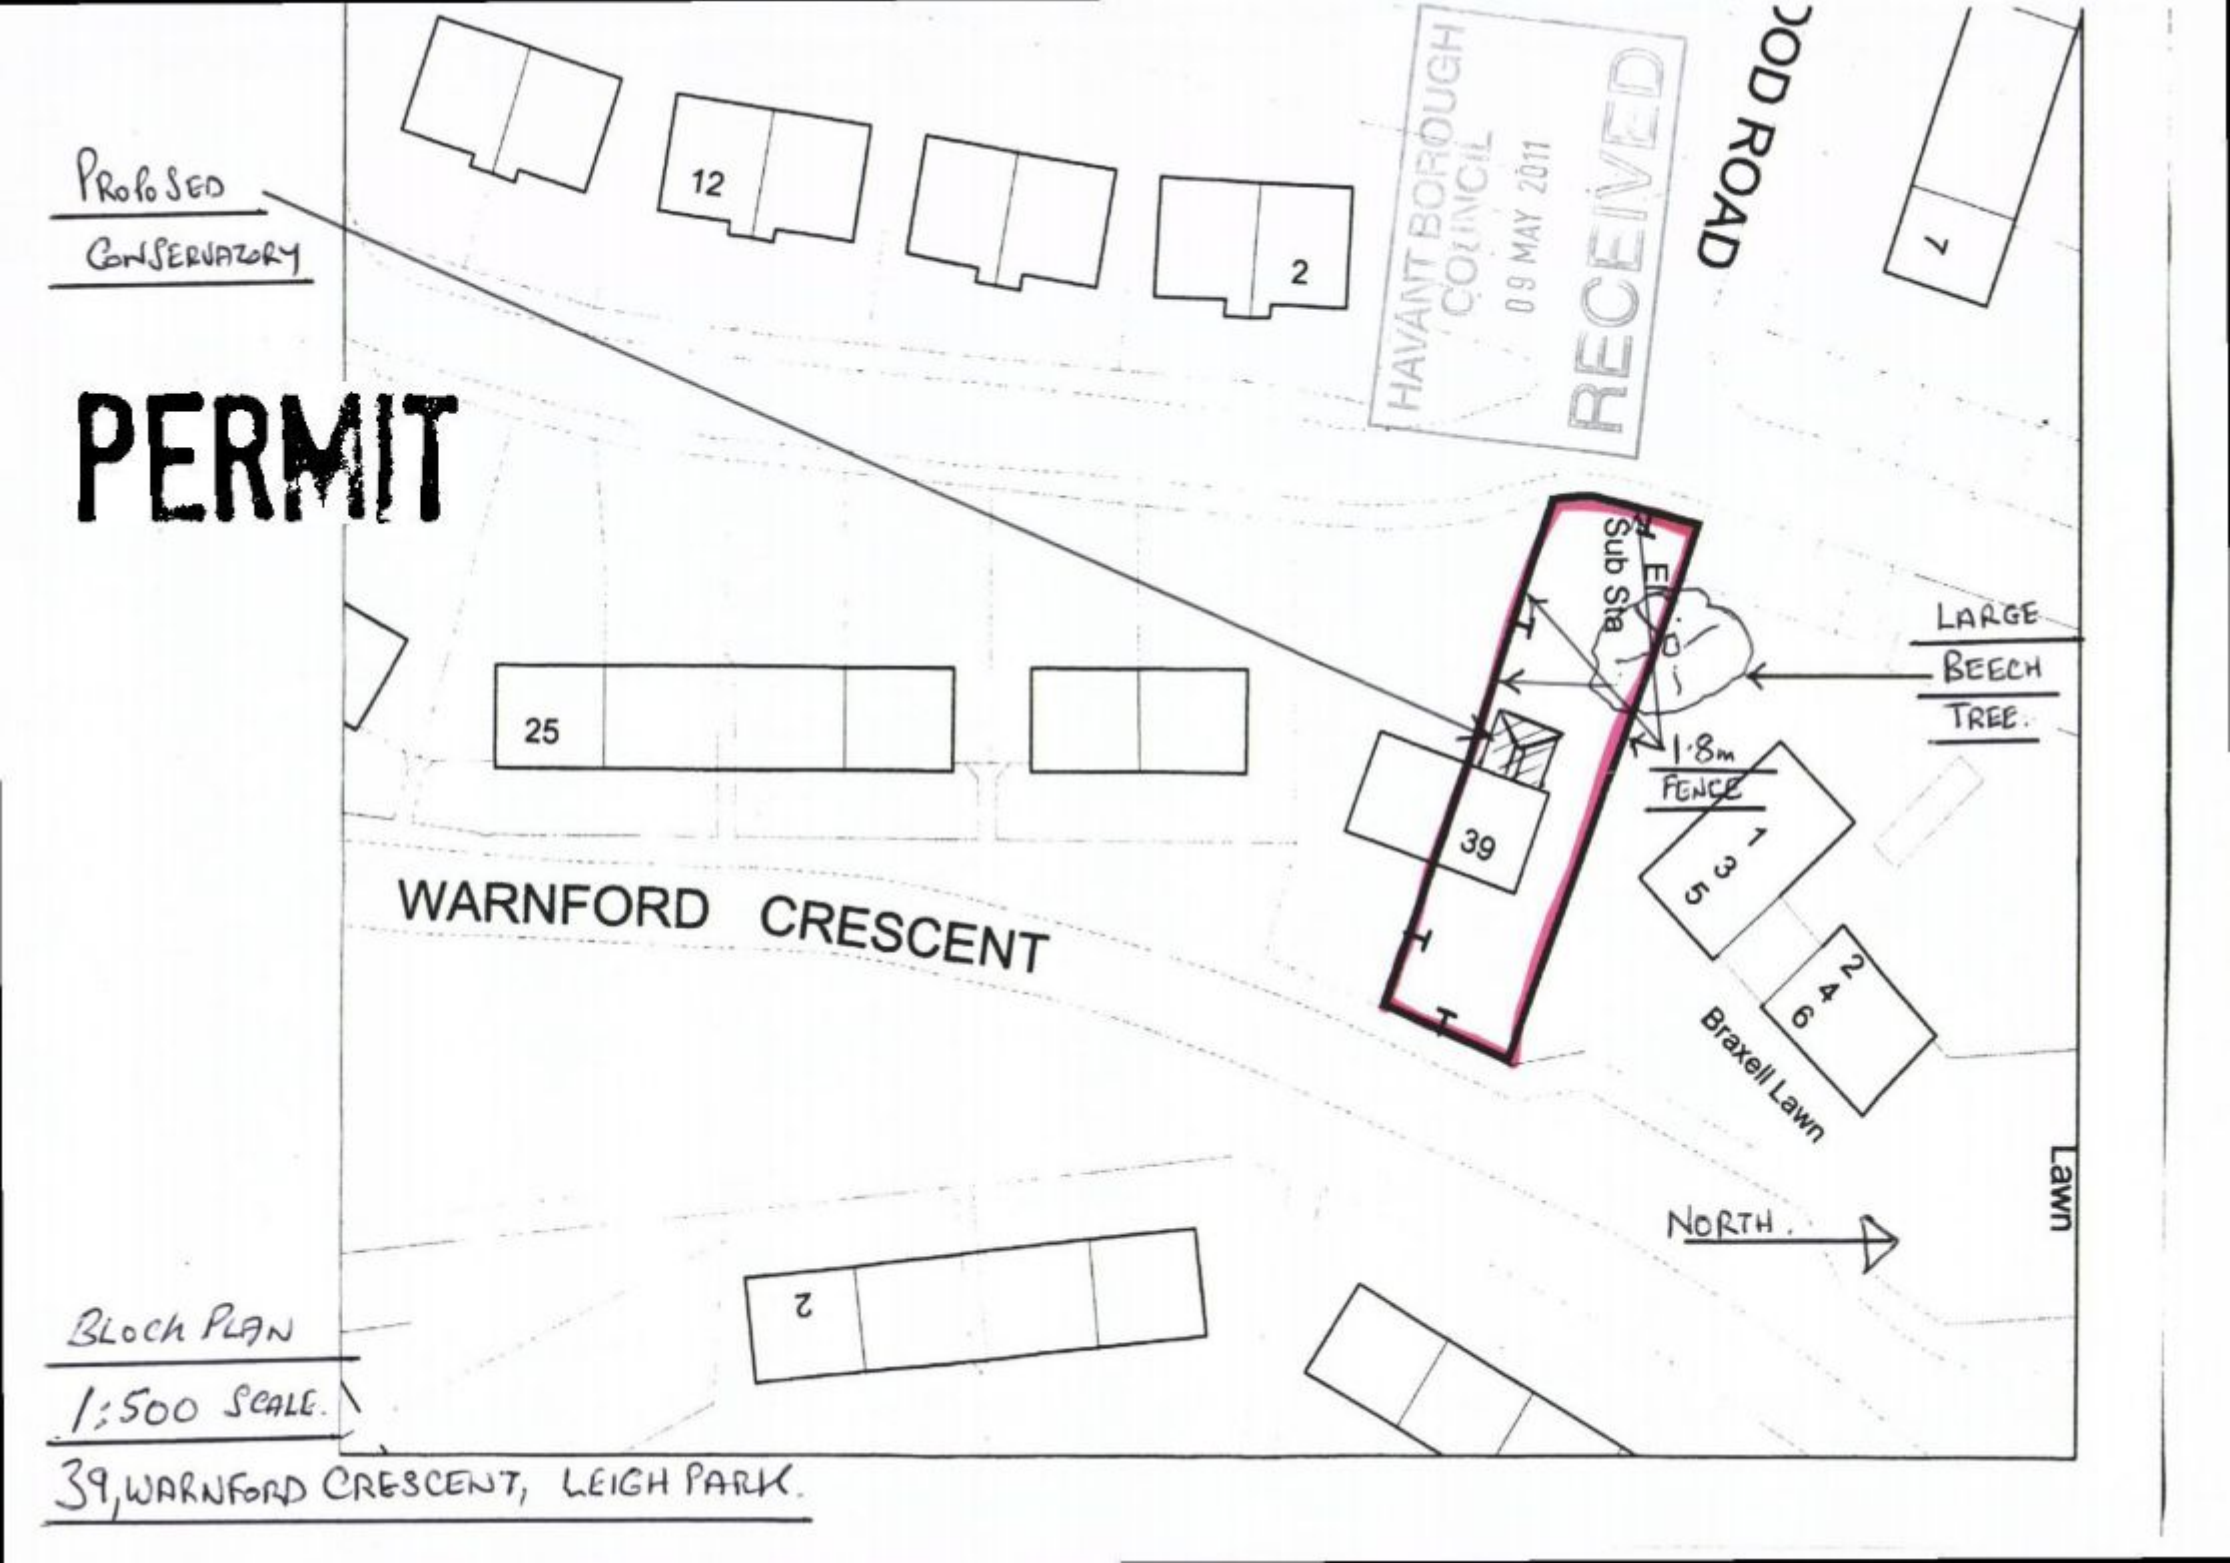

PROPOSED CONSERVATORY
PERMIT
HAVANT BOROUGH COUNCIL
09 MAY 2011
RECEIVED
OD ROAD
12
2
7
25
39
WARNFORD CRESCENT
Sub Sta
LARGE BEECH TREE.
1·8m FENCE
1
3
5
2
4
6
Braxell Lawn
Lawn
NORTH.
2
BLOCK PLAN
1:500 SCALE.
39, WARNFORD CRESCENT, LEIGH PARK.