ALTERATIONS AND ADDITIONS.
158, SEAFRONT, HAYLING ISLAND, HANTS.
FOR MR&MRS J. CASSIDY.

PERMIT

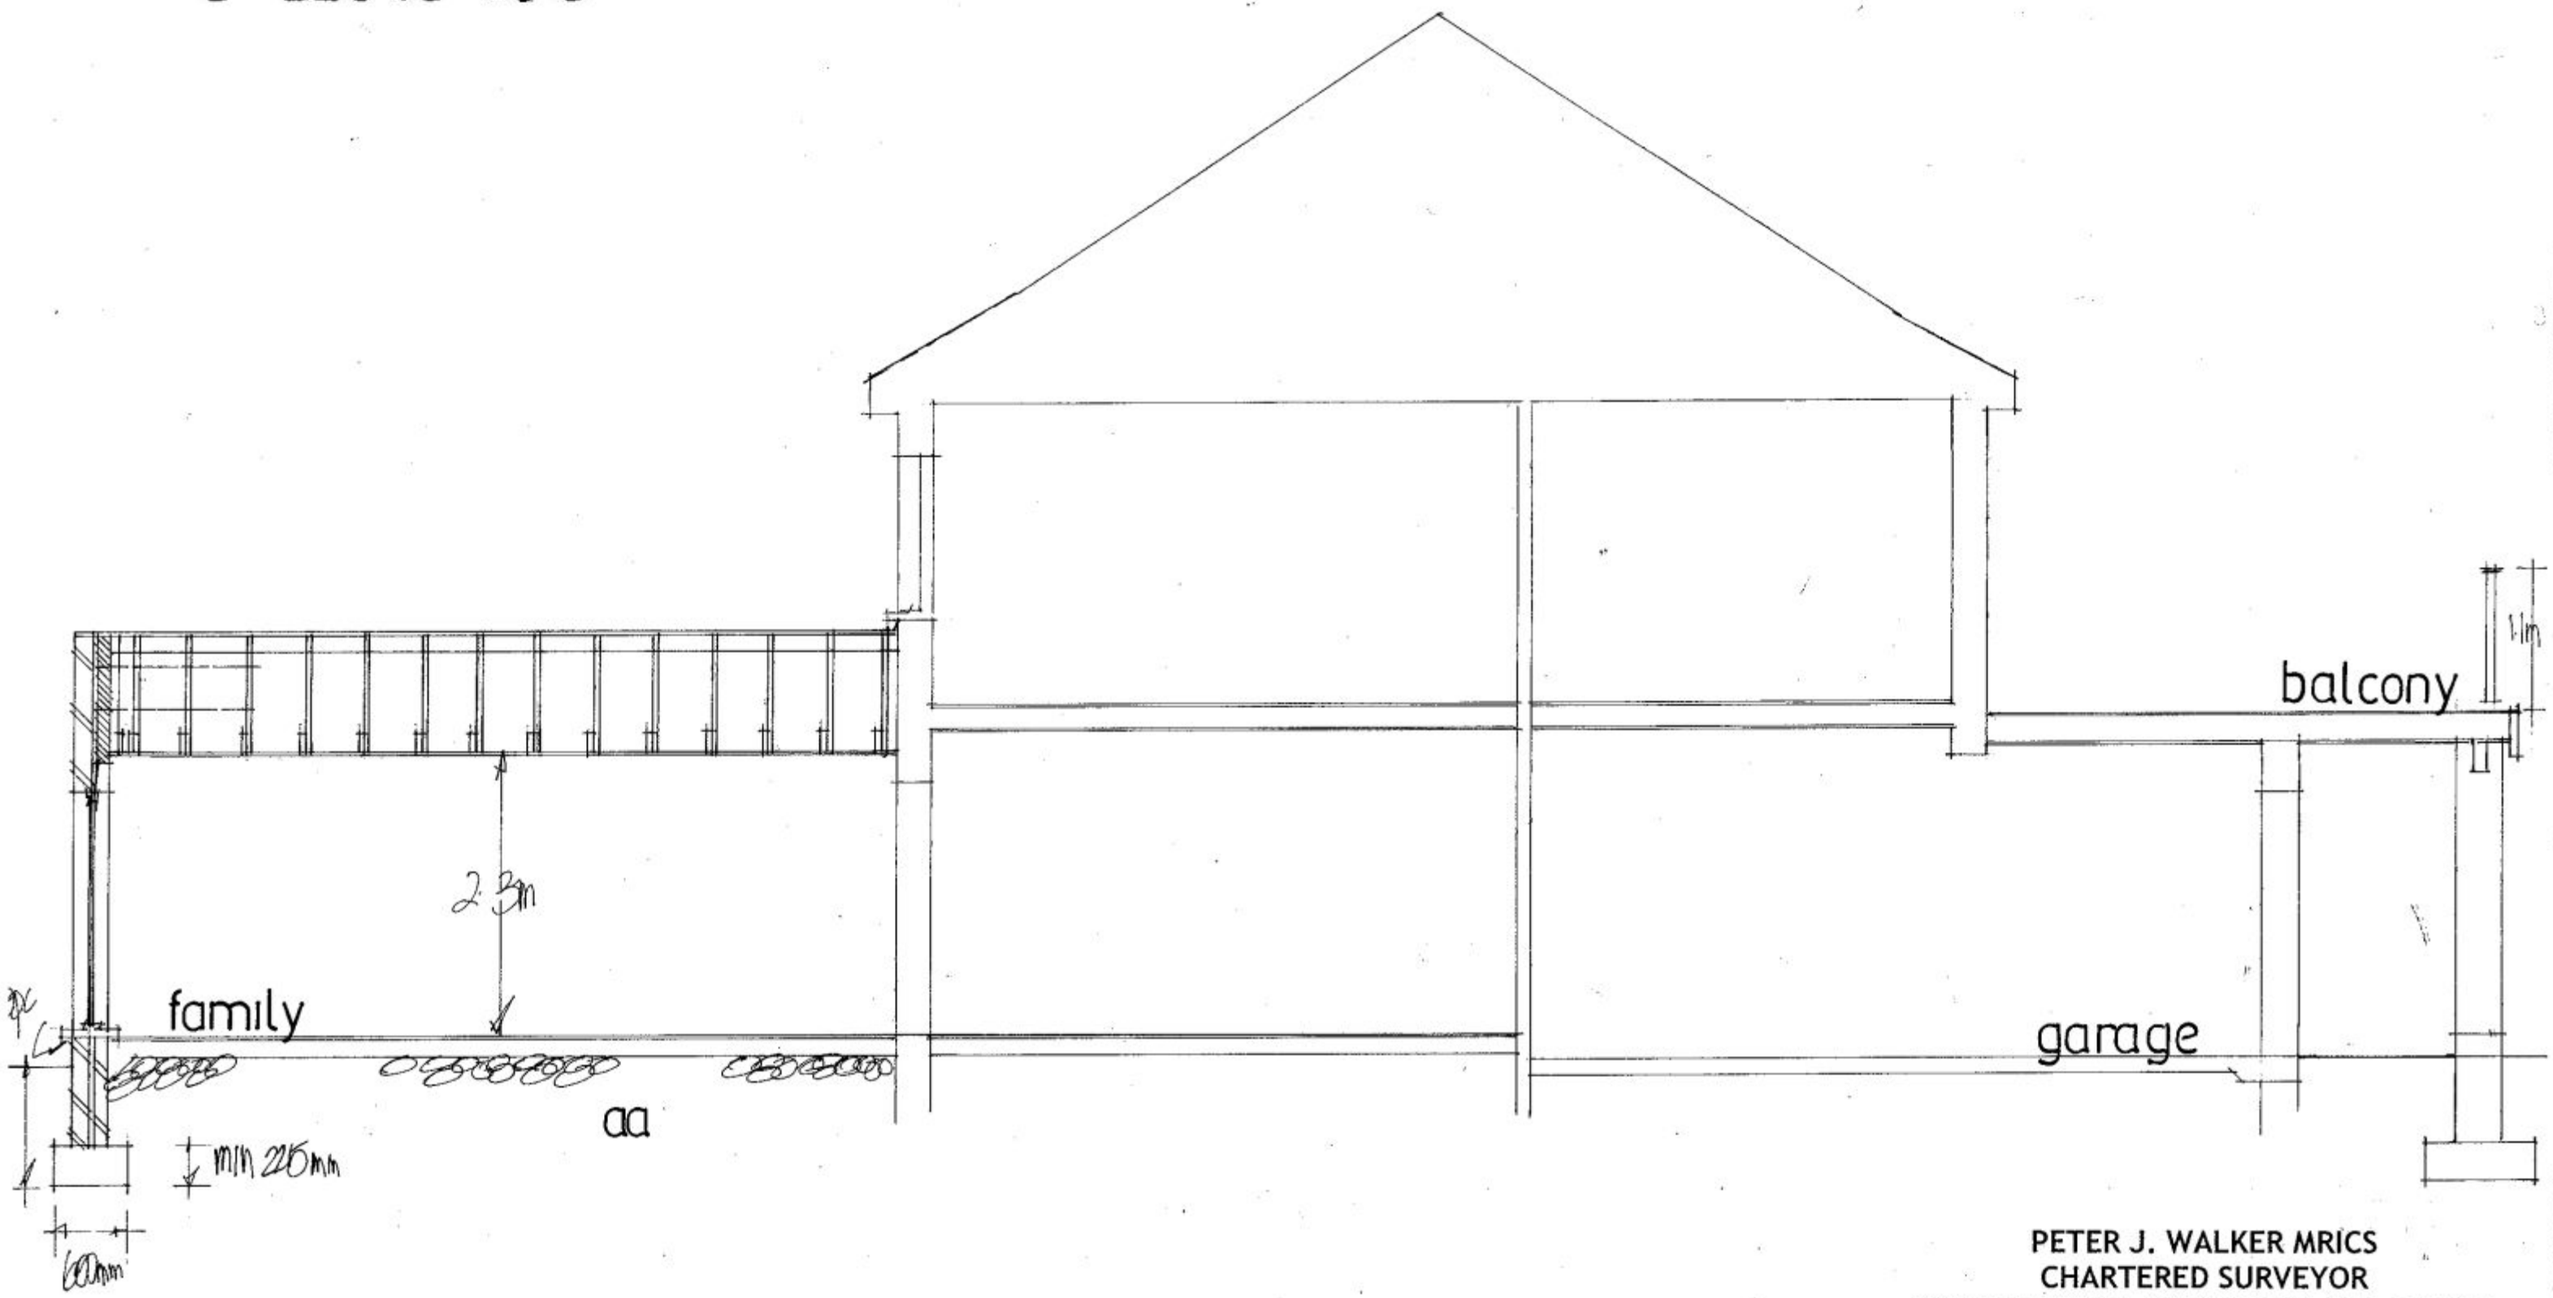

date feb 2011
scale 1:50

PETER J. WALKER MRICS
CHARTERED SURVEYOR
182 SEAFRONT, HAYLING ISLAND, HANTS
PO11 9 AN

TEL: 02392 467571