

PERMIT


NOTES:
This drawing has been produced solely for PLANNING/DESIGN.
Do not Scale from this Drawing except for planning purposes.
This drawing is the copyright of MF Designs Ltd.

HAVANT BOROUGH COUNCIL
20 OCT 2011
RECEIVED

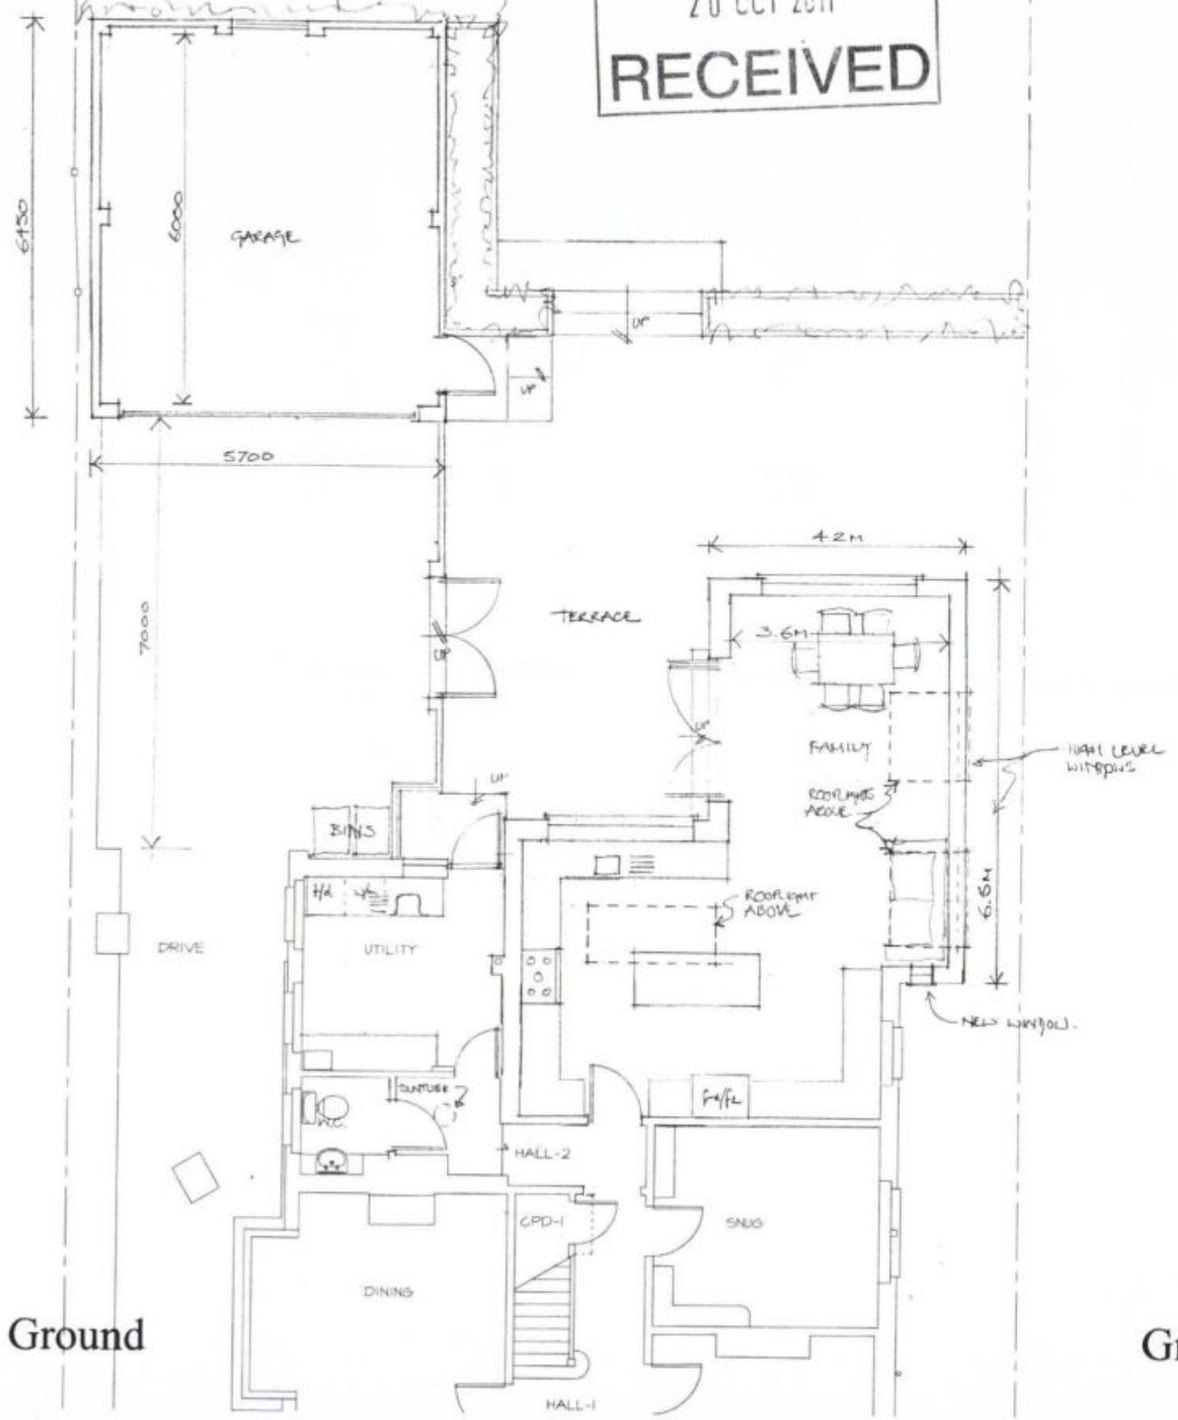

Ground

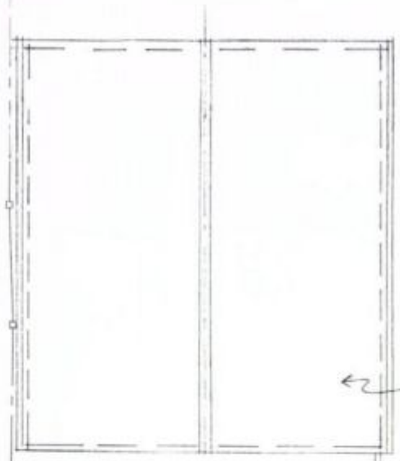

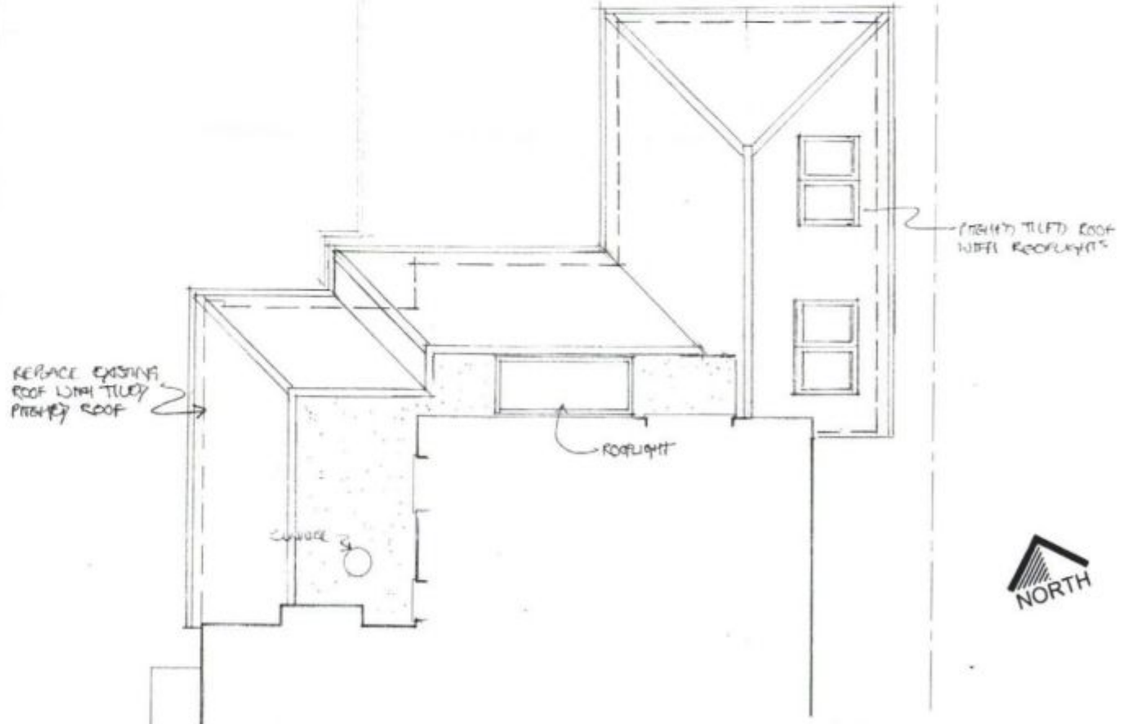

Ground

EXTENSION, ALTERATIONS & REPLACEMENT DETACHED GARAGE
20 St Georges Avenue, Warblington. Havant. PO9 2RX

B: 18·10·11 – GARAGE REVISION
A: 06·09·11 – FAMILY WIDTH/ROOF

mf designs ltd
Chartered Architects

12 Wensley Gardens • Emsworth • Hampshire • PO10 7RA
Director: Martin Farrer RIBA • Co Registration No.4507379

t: 01243 377766
e: admin@mfdesigns.org.uk

Date: July '11
Scale: 1:100

Job No: 3021
Drg No: 004 B